FINAL SURVEY	BY	DATE
SURVEYED		
PLOTTED		
TEMPLATE		
NOTE BOOK		
AREAS		
NO.	AREAS CHECKED	

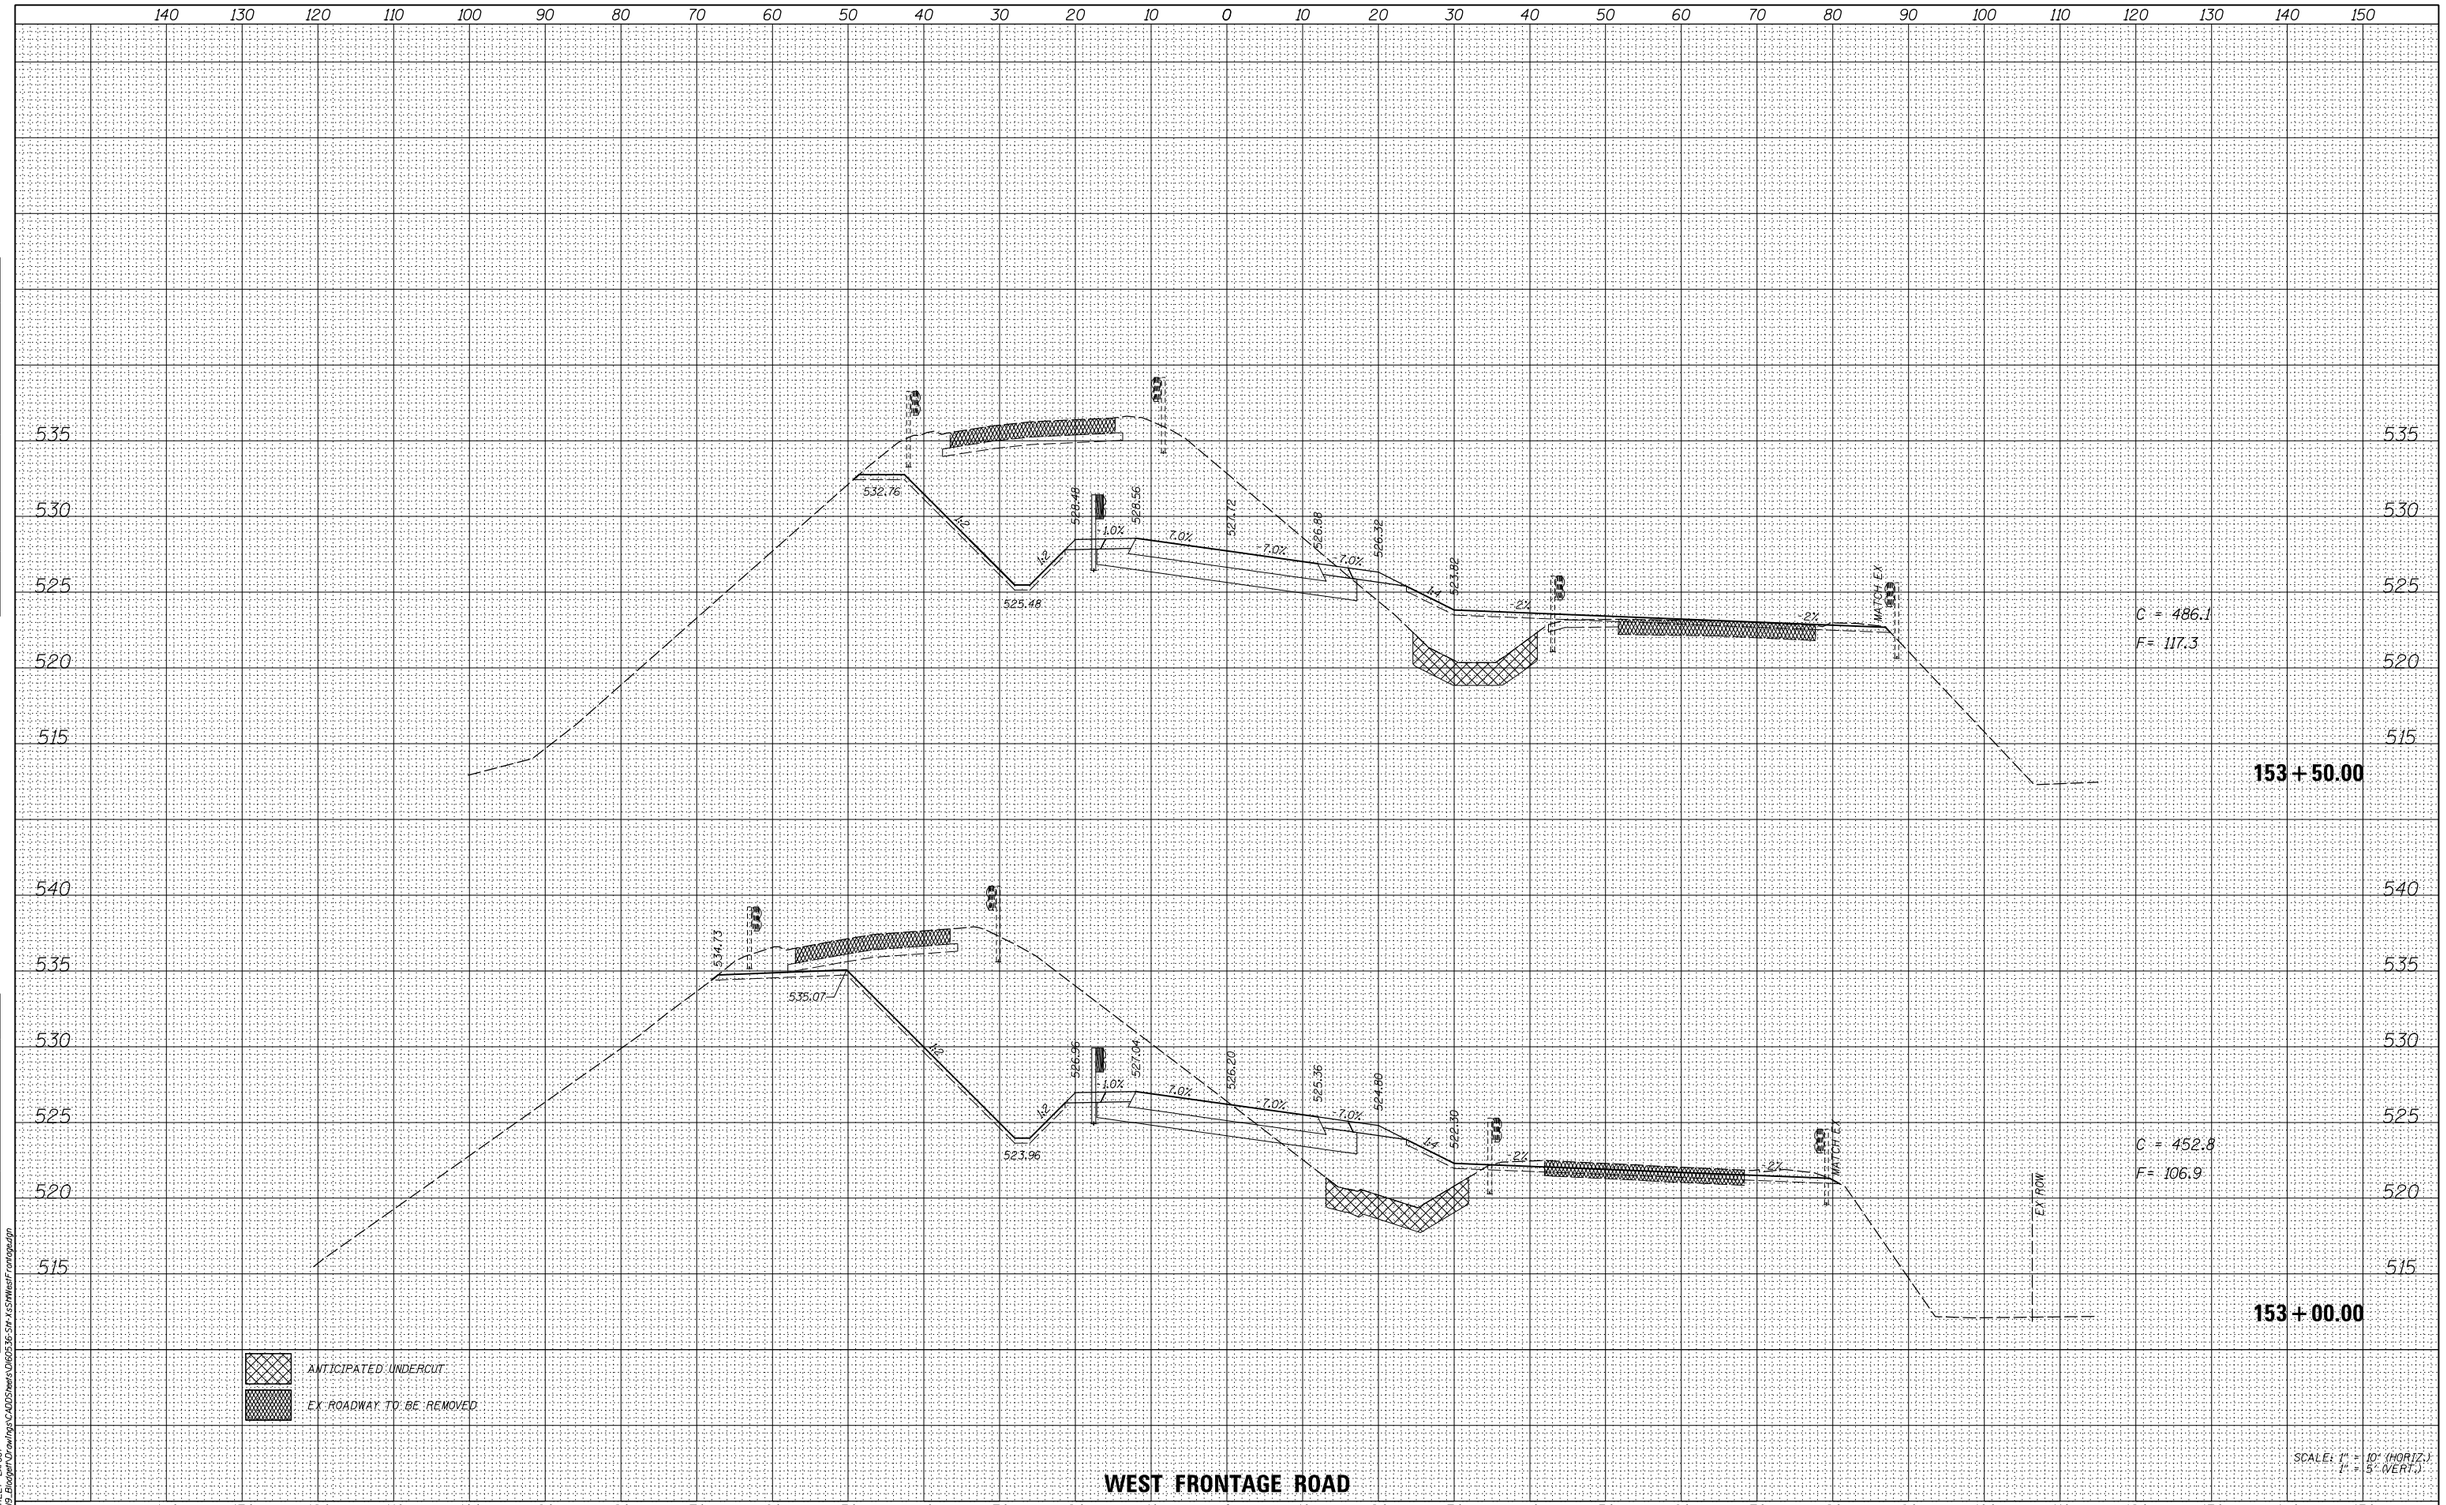

WEST FRONTAGE ROAD

ORIGINAL SURVEY	BY	DATE
SURVEYED		
PLOTTED		
TEMPLATE		
NOTE BOOK		
AREAS		
NO.	AREAS CHECKED	

MODEL NAME - XS SHEET LAYOUT
FILE NAME - F:\3-39\...\Bloom\Drawings\CADDSheets\DR60536-SH-XSSWestFrontage.dgn

BLOOM COMPANIES, LLC
Infrastructure Innovation and Dignity
600 W. Fulton Street, Suite 701 • Chicago, IL 60661
Phone: (312) 876-9500 Fax: (312) 876-9600

USER NAME = tborges	DESIGNED - MMO	REVISED -
	DRAWN - BL	REVISED -
PLOT SCALE = 20.0000 ' / in.	CHECKED - LSA	REVISED -
PLOT DATE = 3/31/2014	DATE - 9/25/2013	REVISED -

STATE OF ILLINOIS
DEPARTMENT OF TRANSPORTATION

CROSS SECTIONS

SCALE: 1" = 10' | SHEET 5 OF 10 SHEETS | STA. 153+00.00 TO STA. 153+50.00

F.A.I. RTE.	SECTION	COUNTY	TOTAL SHEETS	SHEET NO.
55	99-2HB-31-3	WILL	87	74
		CONTRACT NO. 60X60		
		ILLINOIS	FED. AID PROJECT	