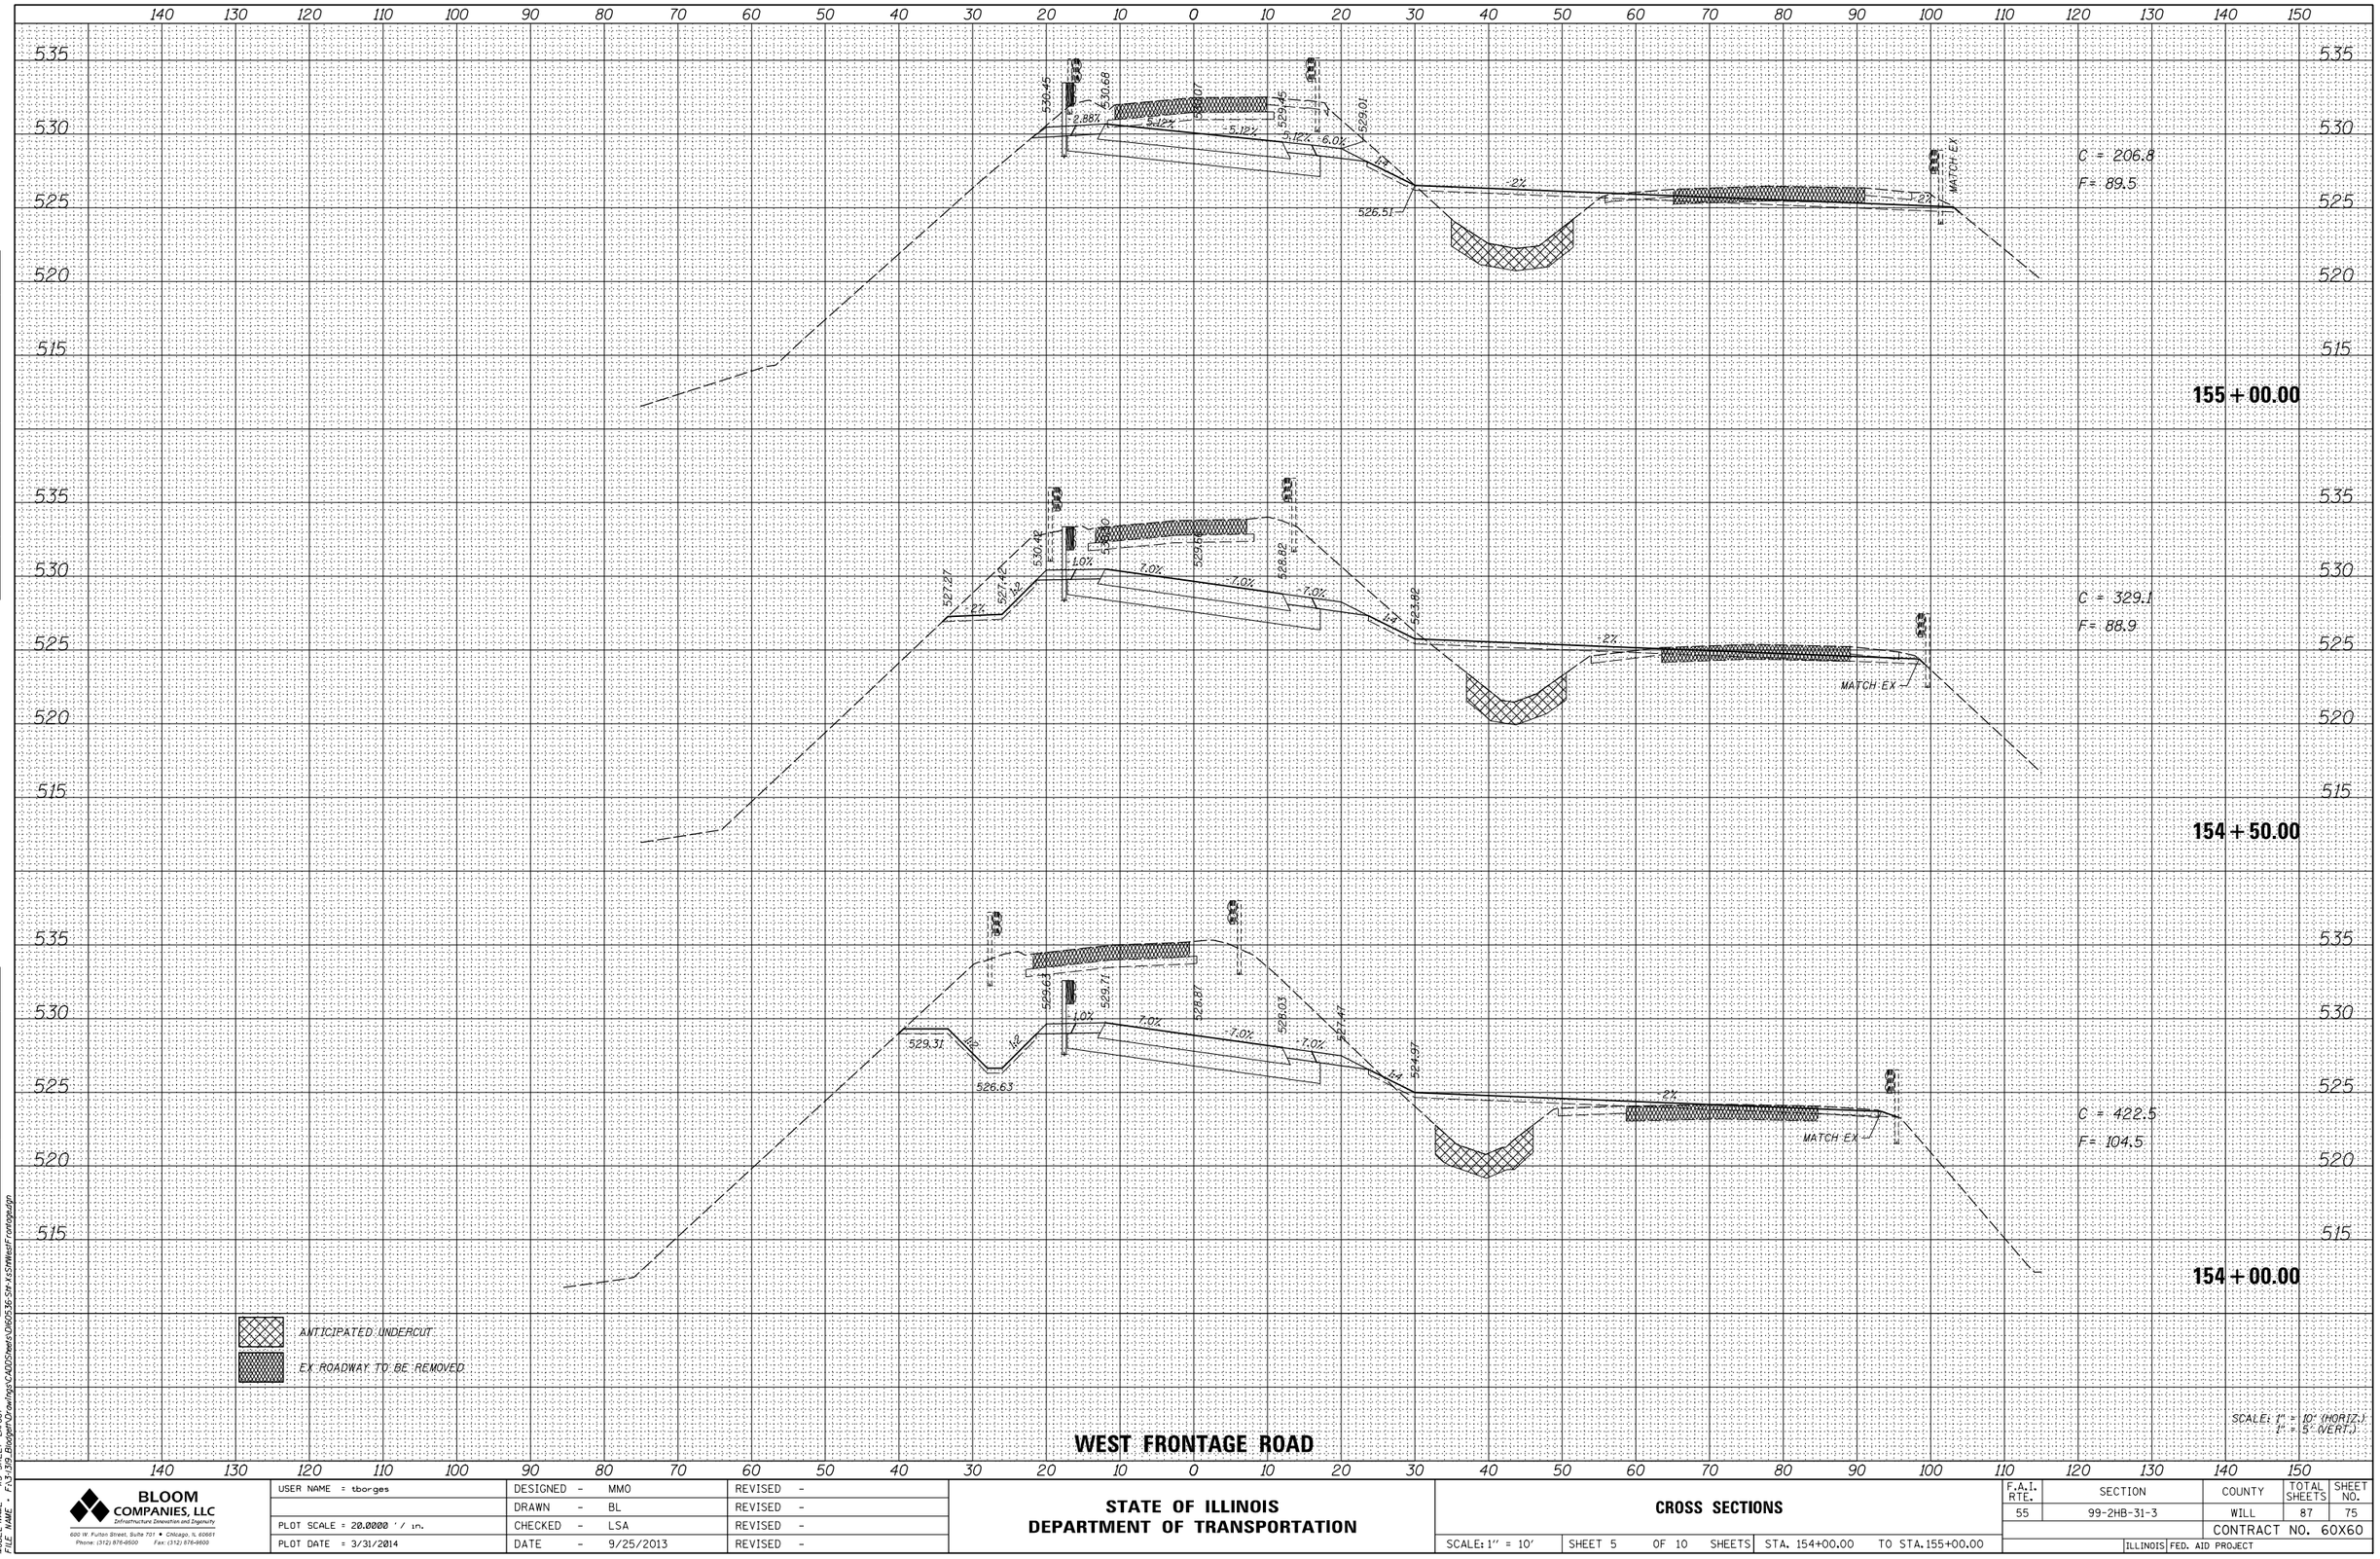


FINAL SURVEY

| NO. | BY | DATE |
|---|---|---|
| NOTE BOOK | | |
| AREAS | | |
| AREAS CHECKED | | |

SURVEYED
PLOTTED
TEMPLATE

ORIGINAL SURVEY

| NO. | BY | DATE |
|---|---|---|
| NOTE BOOK | | |
| AREAS | | |
| AREAS CHECKED | | |

SURVEYED
PLOTTED
TEMPLATE

MODEL NAME - XS SHEET LAYOUT
FILE NAME - F:\13-319-Bridgett\Drawings\CADD\Sheets\060536-SH-xsSWestFrontage.dgn

BLOOM COMPANIES, LLC
Infrastructure Innovation and Ingenuity
600 W. Fulton Street, Suite 701 • Chicago, IL 60661
Phone: (312) 876-8500 Fax: (312) 876-8600

| | | | |
|---|---|---|---|
| USER NAME = tborges | DESIGNED - MMO | REVISED - | |
| | DRAWN - BL | REVISED - | |
| PLOT SCALE = 20.0000 ' / in. | CHECKED - LSA | REVISED - | |
| PLOT DATE = 3/31/2014 | DATE - 9/25/2013 | REVISED - | |

**STATE OF ILLINOIS**
**DEPARTMENT OF TRANSPORTATION**

**CROSS SECTIONS**

SCALE: 1" = 10' | SHEET 5 OF 10 SHEETS | STA. 154+00.00 TO STA. 155+00.00

| F.A.I. RTE. | SECTION | COUNTY | TOTAL SHEETS | SHEET NO. |
|---|---|---|---|---|
| 55 | 99-2HB-31-3 | WILL | 87 | 75 |
| | | CONTRACT NO. 60X60 | | |
| | ILLINOIS FED. AID PROJECT | | | |