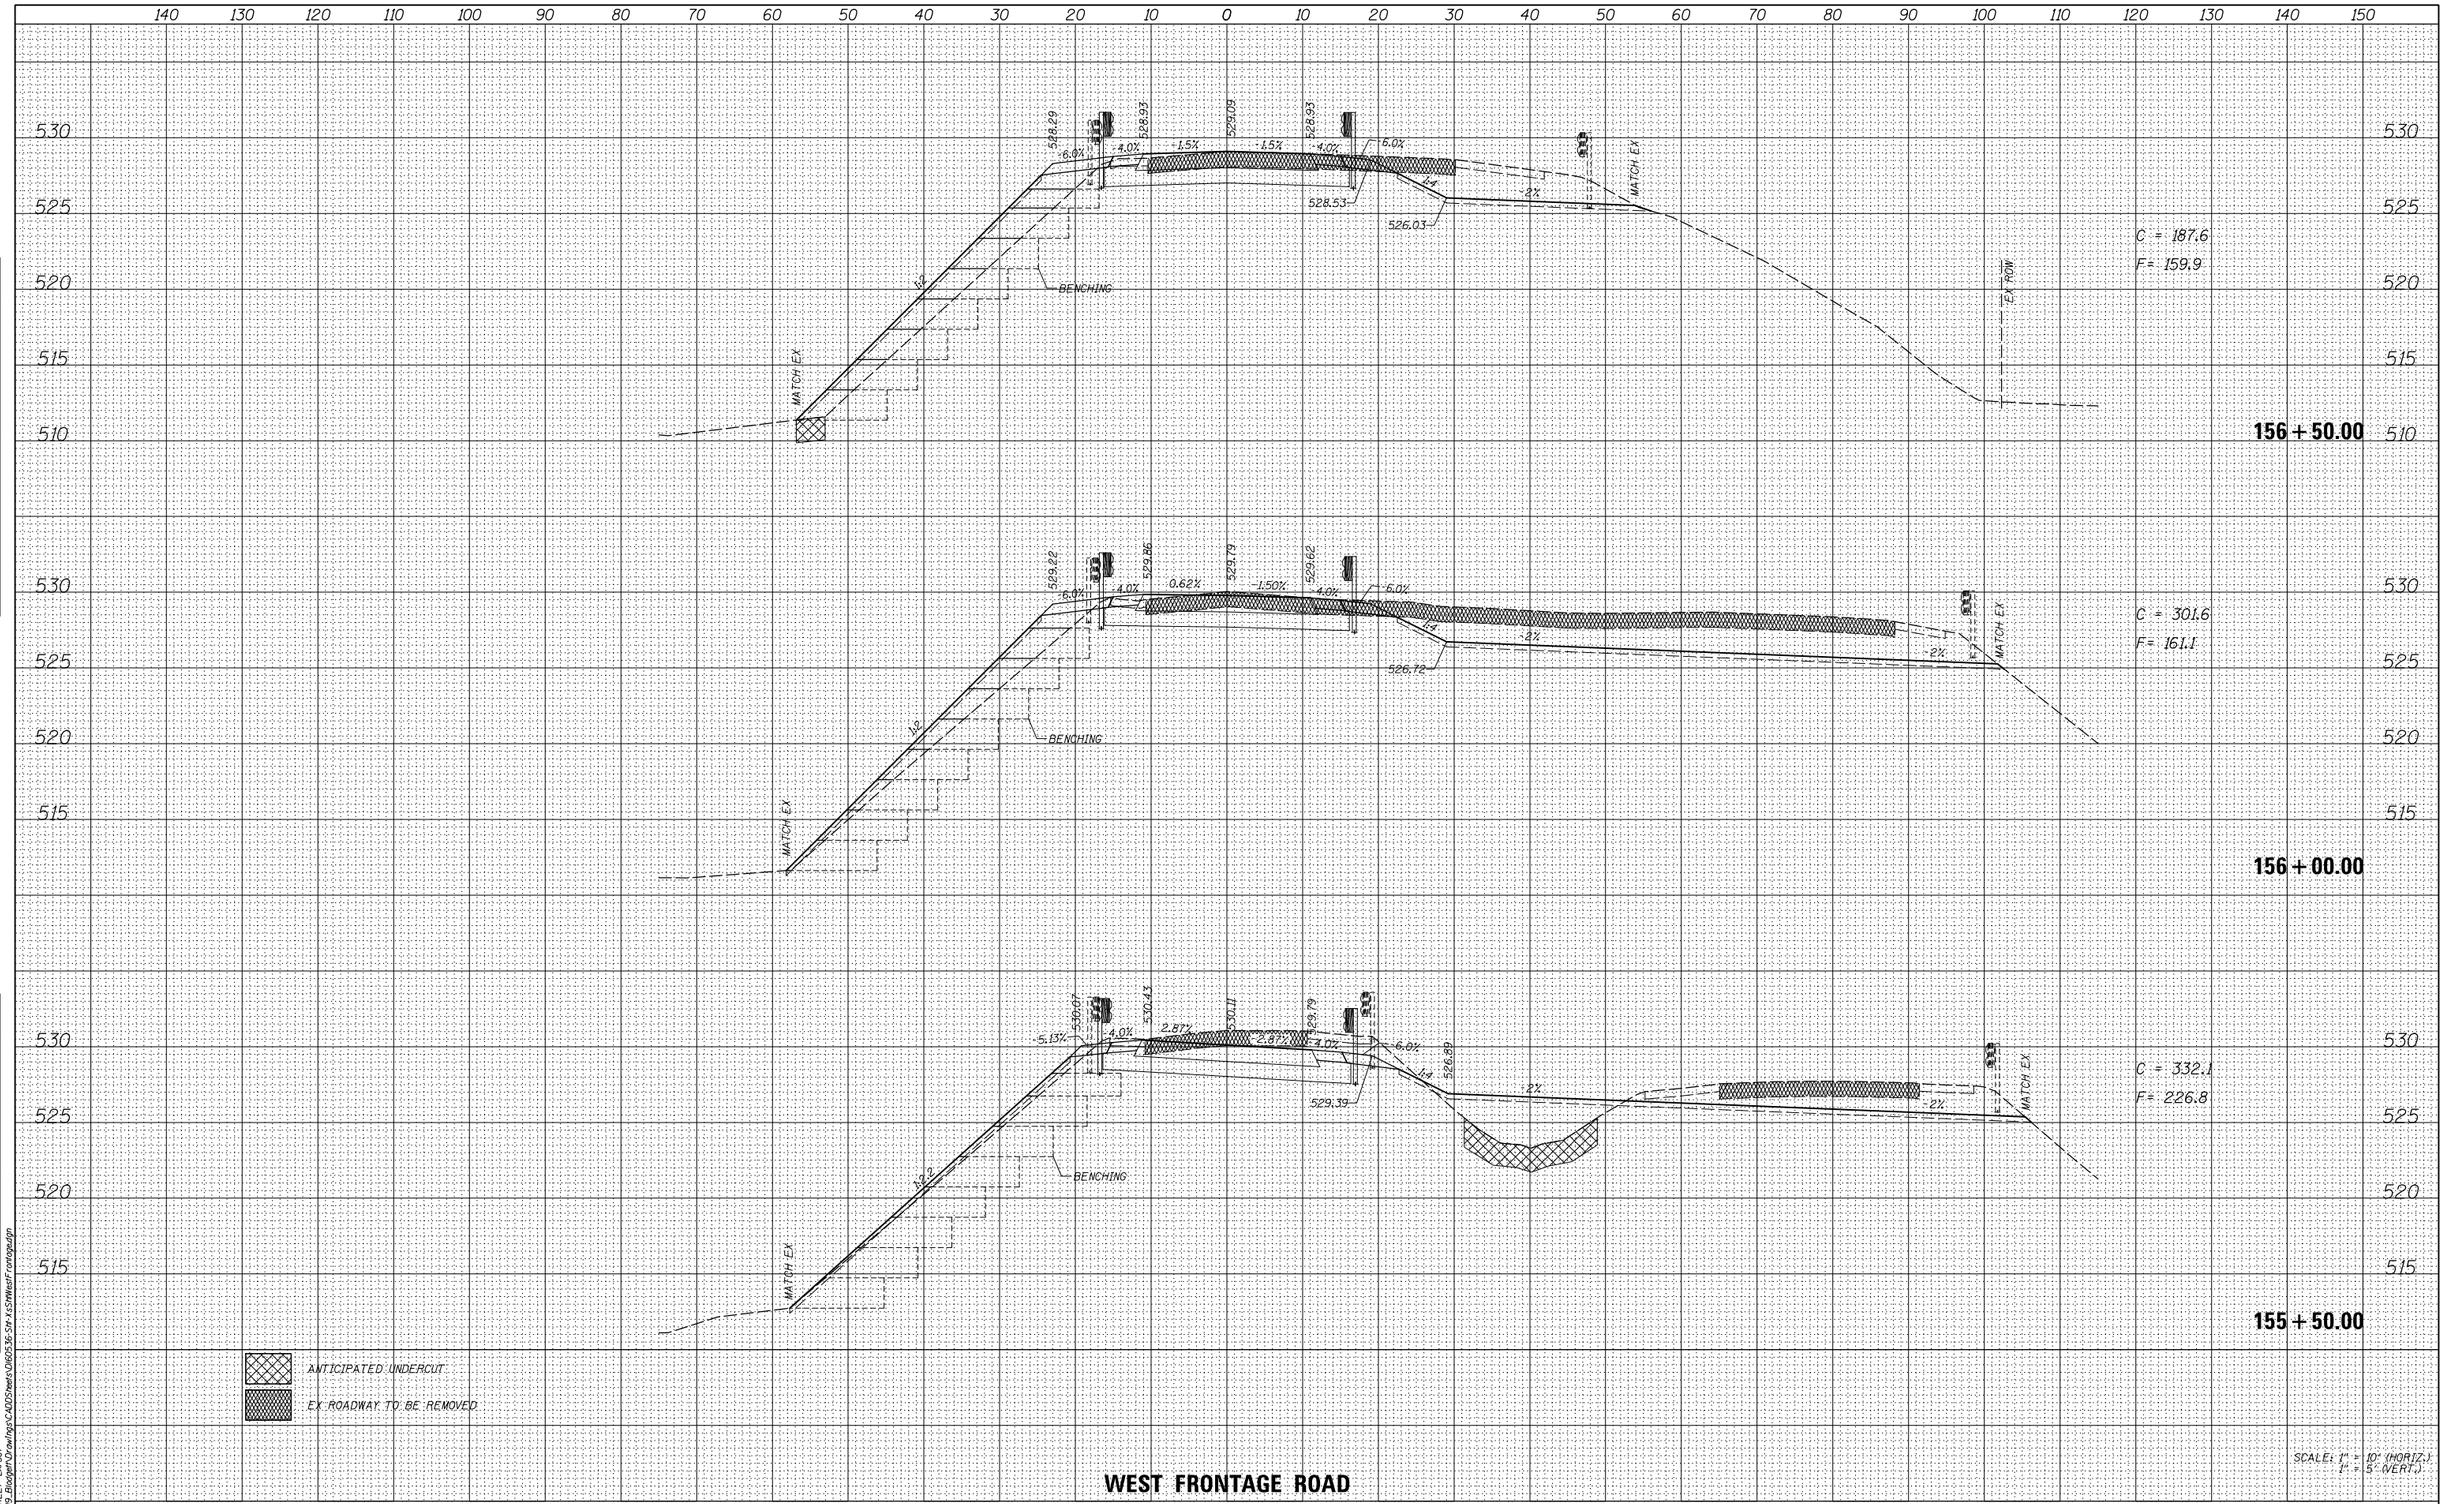

FINAL SURVEY — NOTE BOOK — NO.

	SURVEYED	BY	DATE
	PLOTTED		
	TEMPLATE		
	AREAS		
	AREAS CHECKED		

ORIGINAL SURVEY — NOTE BOOK — NO.

	SURVEYED	BY	DATE
	PLOTTED		
	TEMPLATE		
	AREAS		
	AREAS CHECKED		

MODEL NAME = XS SHEET LAYOUT
FILE NAME = F:\3-319-Bridges\Drawings\CADD\Sheets\060536-SH-XsSWestFrontage.dgn

BLOOM COMPANIES, LLC
Infrastructure Innovation and Ingenuity
600 W. Fulton Street, Suite 701 • Chicago, IL 60661
Phone: (312) 876-8500 Fax: (312) 876-8600

USER NAME = tborges	DESIGNED - MMO	REVISED -	
	DRAWN - BL	REVISED -	
PLOT SCALE = 20.0000 ' / in.	CHECKED - LSA	REVISED -	
PLOT DATE = 3/31/2014	DATE - 9/25/2013	REVISED -	

STATE OF ILLINOIS
DEPARTMENT OF TRANSPORTATION

CROSS SECTIONS

SCALE: 1" = 10' | SHEET 5 OF 10 SHEETS | STA. 155+50.00 TO STA. 156+50.00

F.A.I. RTE.	SECTION	COUNTY	TOTAL SHEETS	SHEET NO.
55	99-2HB-31-3	WILL	87	76
		CONTRACT NO. 60X60		
	ILLINOIS FED. AID PROJECT			