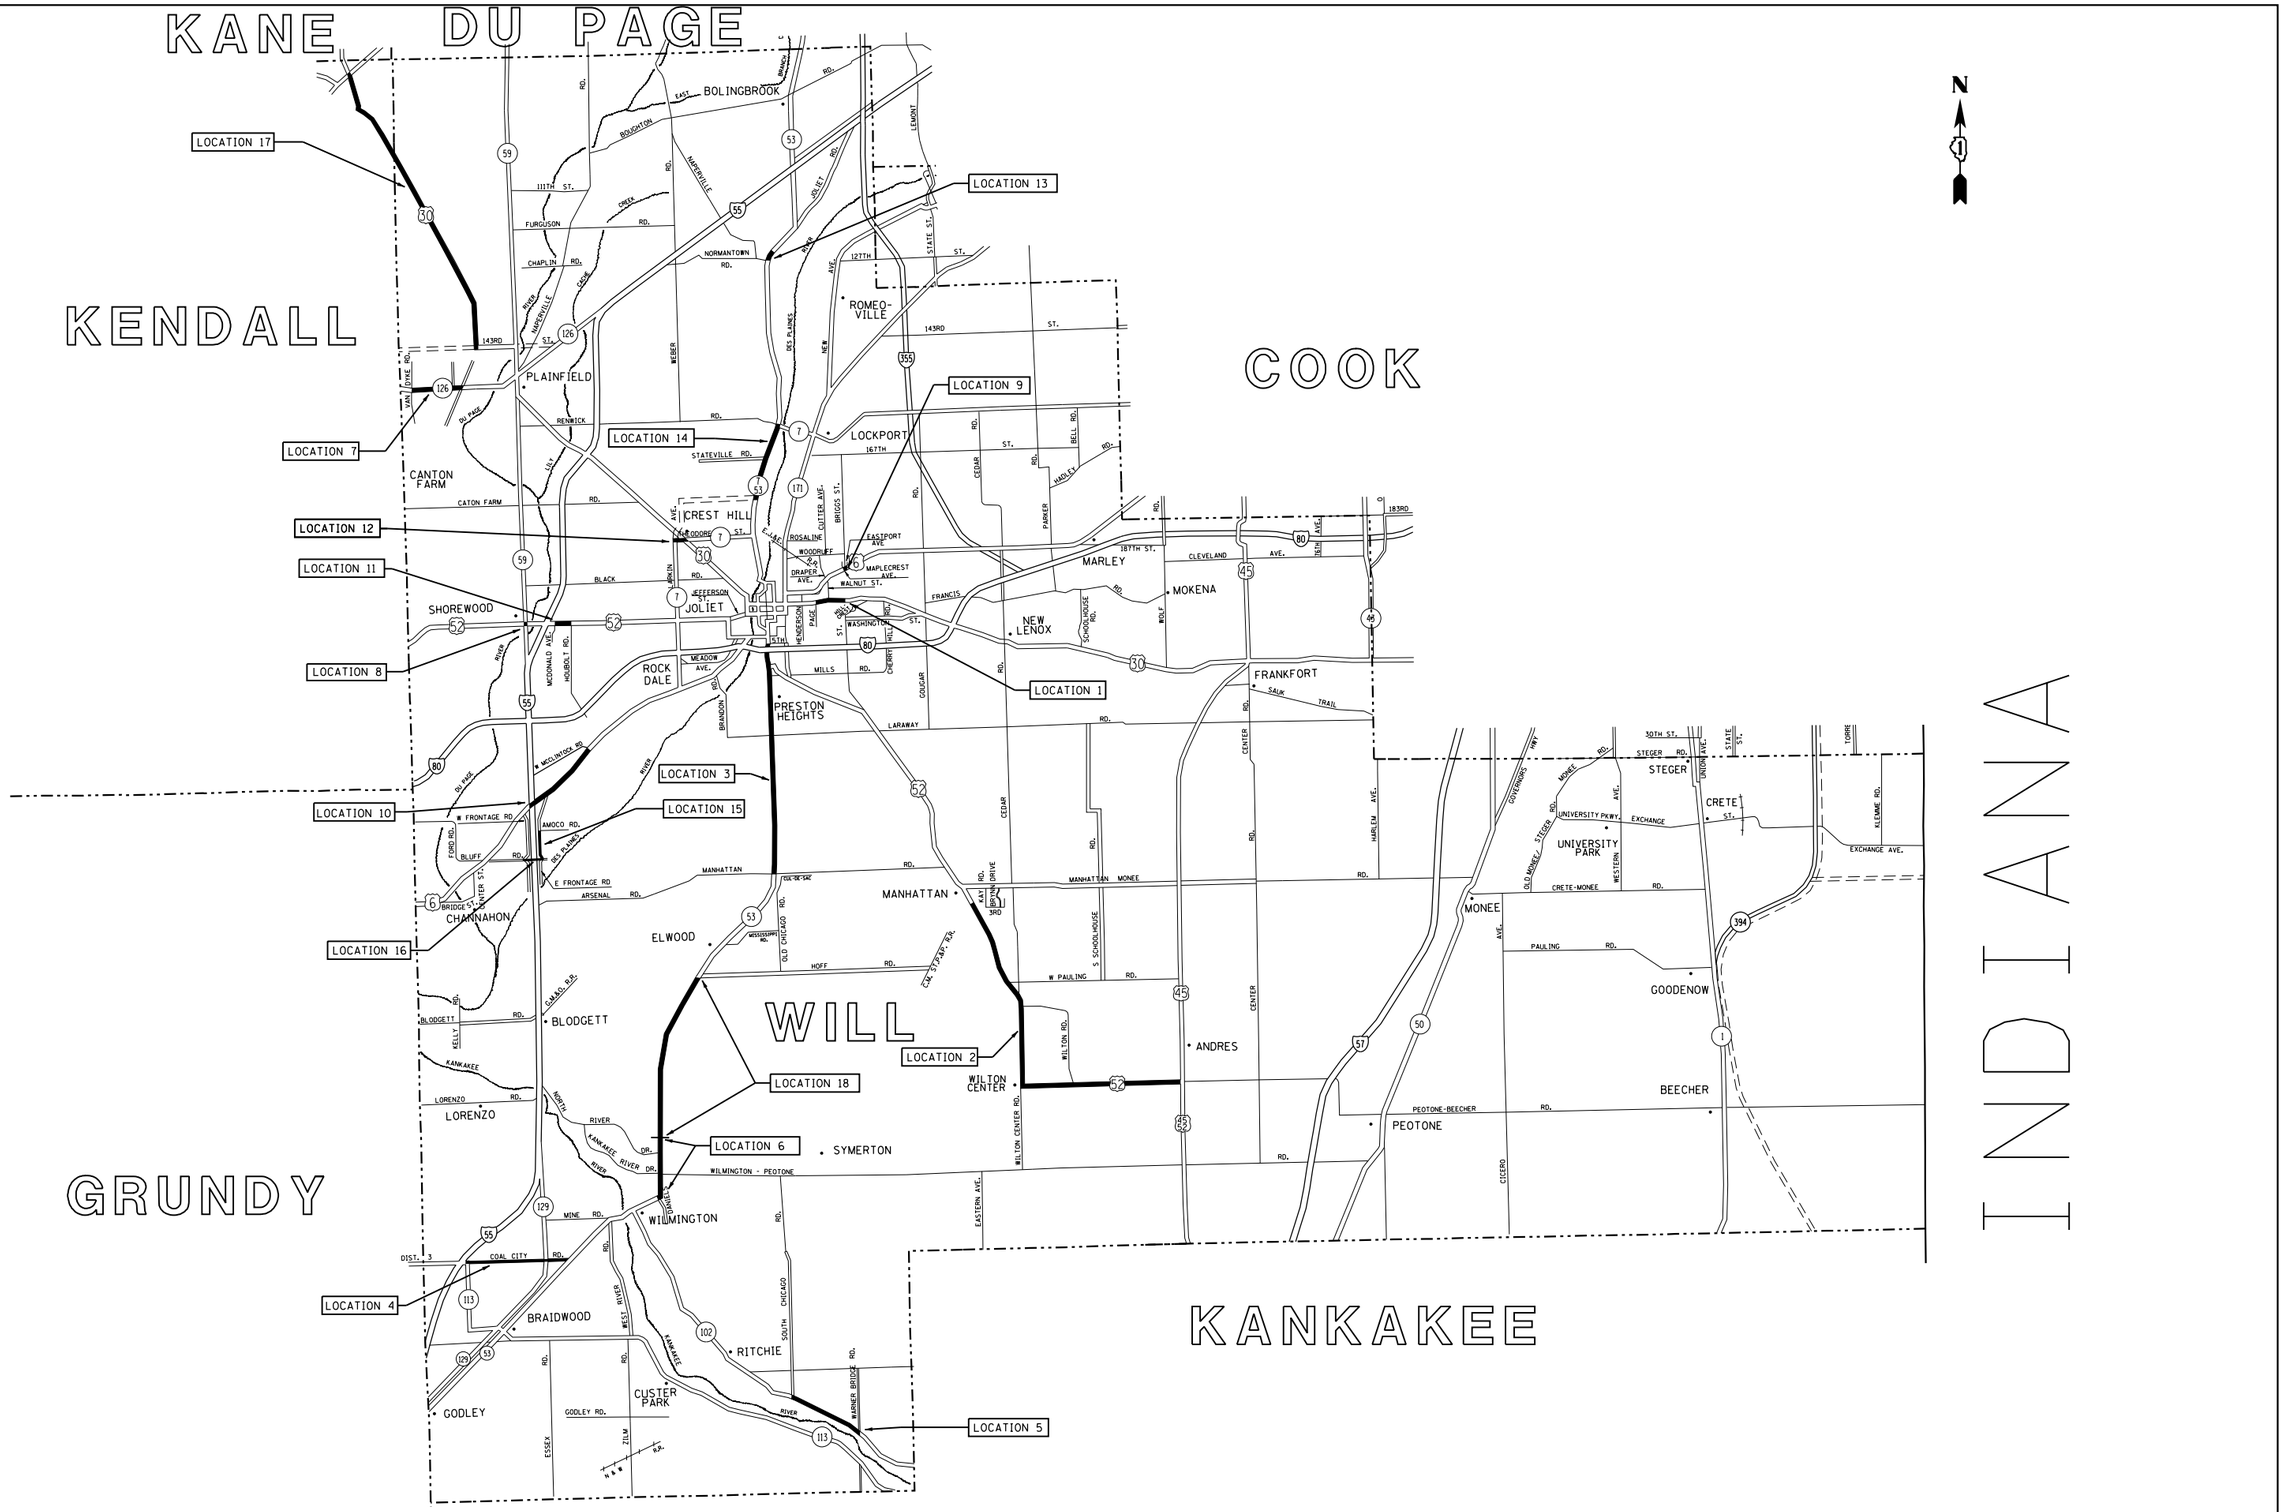

FILE NAME = c:\pw_work\pwidot\aumm\d0382486\HMA-Will.dgn	USER NAME = Aumm	DESIGNED -	REVISED -	**STATE OF ILLINOIS DEPARTMENT OF TRANSPORTATION**	**GENERAL LOCATION MAP VARIOUS LOCATIONS IN WILL COUNTY**	F.A. RTE.	SECTION	COUNTY	TOTAL SHEETS	SHEET NO.
	PLOT SCALE = 100.0000 ' / in.	DRAWN -	REVISED -			VAR.	2014-028RS	WILL	26	4
Default	PLOT DATE = 4/4/2014	CHECKED -	REVISED -					CONTRACT NO. 60Y14		
		DATE -	REVISED -		SCALE: SHEET OF SHEETS STA. TO STA.			ILLINOIS FED. AID PROJECT		