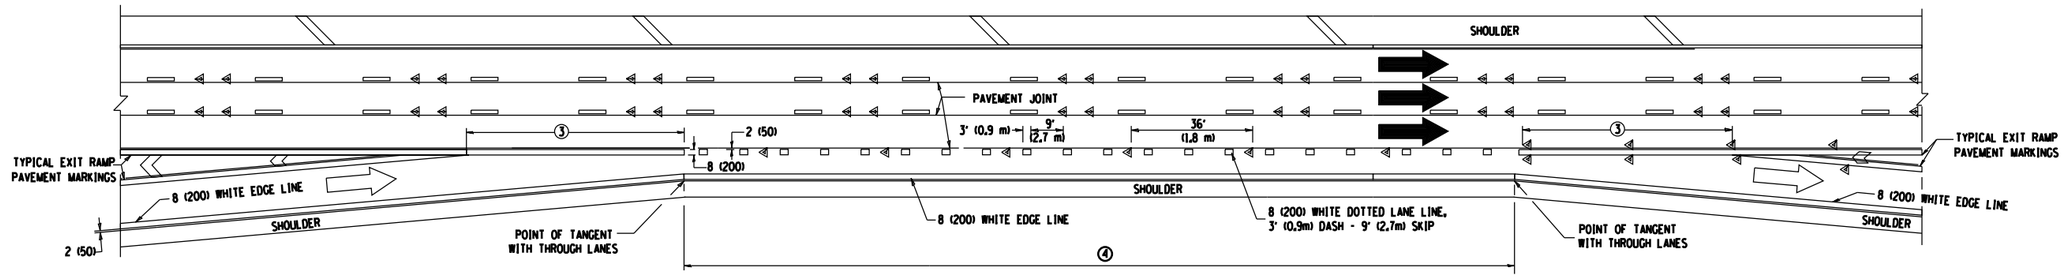

AUXILIARY LANE MARKINGS

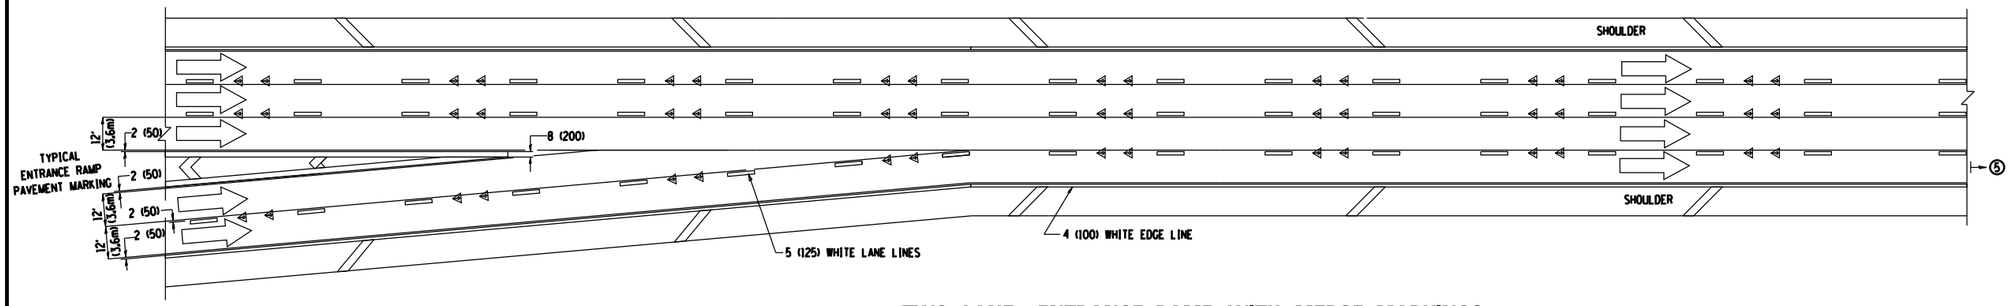

TWO LANE ENTRANCE RAMP WITH MERGE MARKINGS

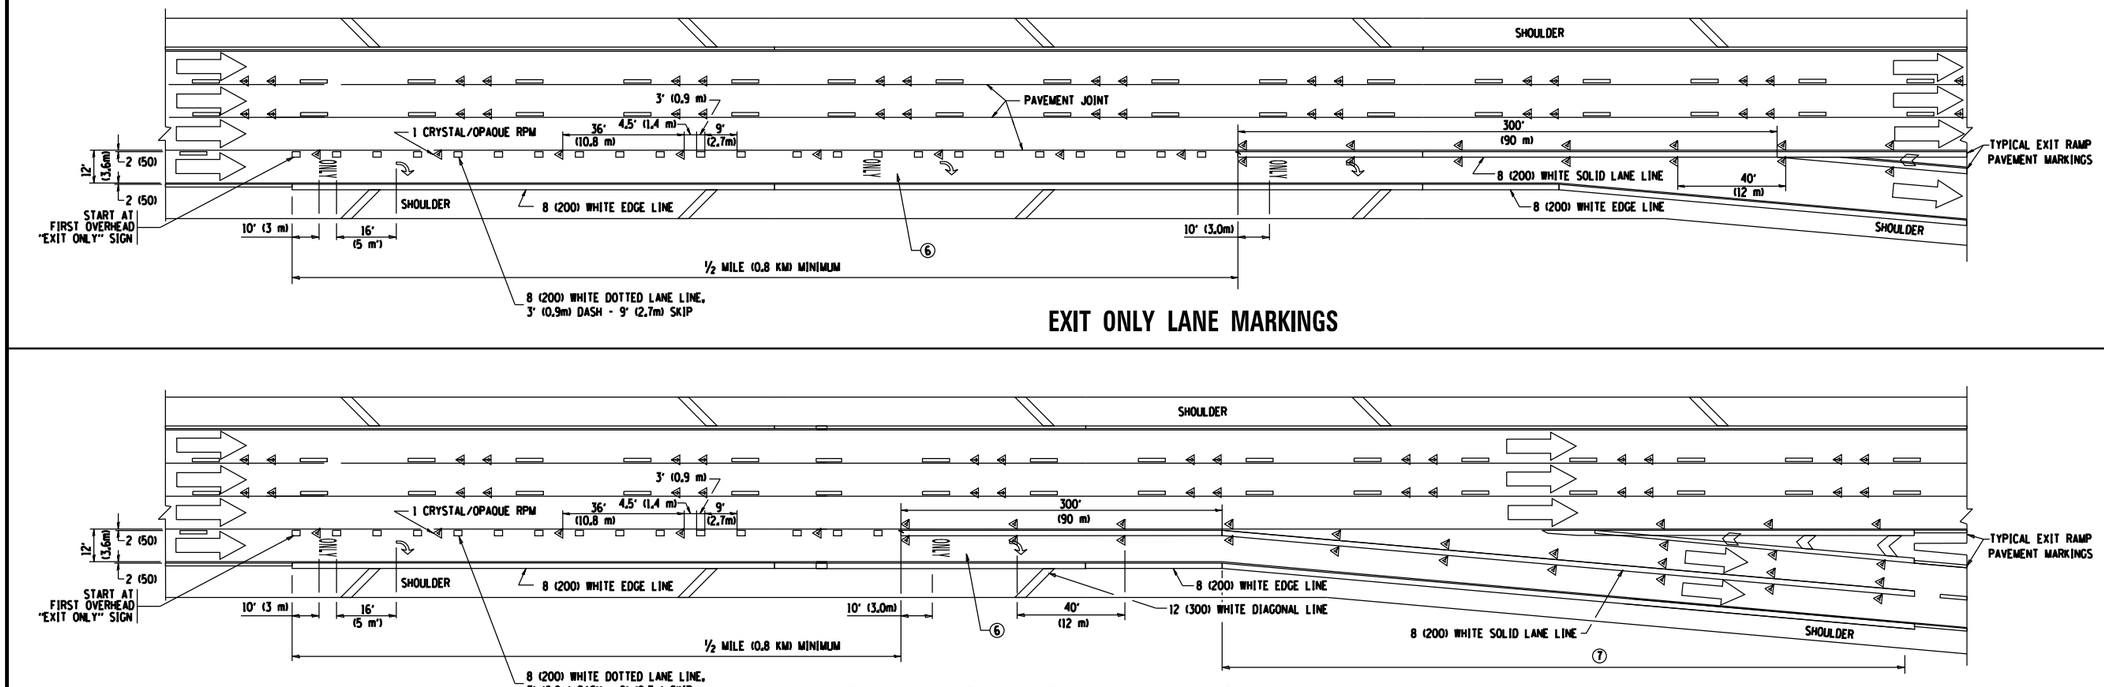

EXIT ONLY LANE MARKINGS

EXIT ONLY WITH OPTION LANE MARKINGS

NOTES

③ OMIT WHEN LENGTH OF AUXILIARY LANE IS LESS THAN 500' (150 m).

④ 8-INCH WIDE DOTTED LANE LINE MARKINGS SHALL BE USED WHEN THE LENGTH OF THE AUXILIARY LANE IS 2 MILES OR LESS.

⑤ FOR TWO-LANE ENTRANCE RAMP, IF RIGHT LANE ENDS, USE TYPICAL ENTRANCE RAMP PAVEMENT MARKINGS.

⑥ ONLY AND ARROWS EQUALLY SPACED, 500' (150 m) MAXIMUM SPACING. FULL SIZE LETTERS AND ARROW SHALL BE USED.

⑦ CONTINUE 8" SOLID LANE LINE THROUGH EXIT TO END OF PAVED GORE.

FILE NAME = c:\pw_work\pwidot\gorengautab\d0388740\D136114-sht-plan.dgn	USER NAME = Gorengautab	DESIGNED - D.W.S.	REVISED - D.W.S. 07-96
		DRAWN -	REVISED - J.A.F. 02-06
	PLOT SCALE = 100.0000 ' / in.	CHECKED -	REVISED - S.P.B. 01-07
	PLOT DATE = 5/2/2014	DATE - 01-90	REVISED - S.P.B. 01-10

STATE OF ILLINOIS
DEPARTMENT OF TRANSPORTATION

MULTI-LANE FREEWAY
PAVEMENT MARKING DETAILS

SCALE: NONE | SHEET NO. 2 OF 2 SHEETS | STA. | TO STA.

F.A.I. RTE.	SECTION	COUNTY	TOTAL SHEETS	SHEET NO.
94	2014-0411	COOK	34	33
	TC-12	CONTRACT NO. 60Y35		
FED. ROAD DIST. NO. 1	ILLINOIS	FED. AID PROJECT		

D136114-sht-plan.dgn 5/2/2014 3:12:45 PM User=Gorengautab