INTERSTATE 88 - SUPERELEVATED SECTION

MILL 3.25'' RESURFACE 3.75''

STA 471+25 - 476+37.5 EB
STA 480+25.5 - 525+03 EB
STA 571+64 - 620+81 EB
STA 702+01 - 708+88.5 EB

STA 471+25 - 475+82.5 WB
STA 479+70.5 - 519+25 WB
STA 571+64 - 620+81 WB
STA 702+01 - 710+22.5 WB

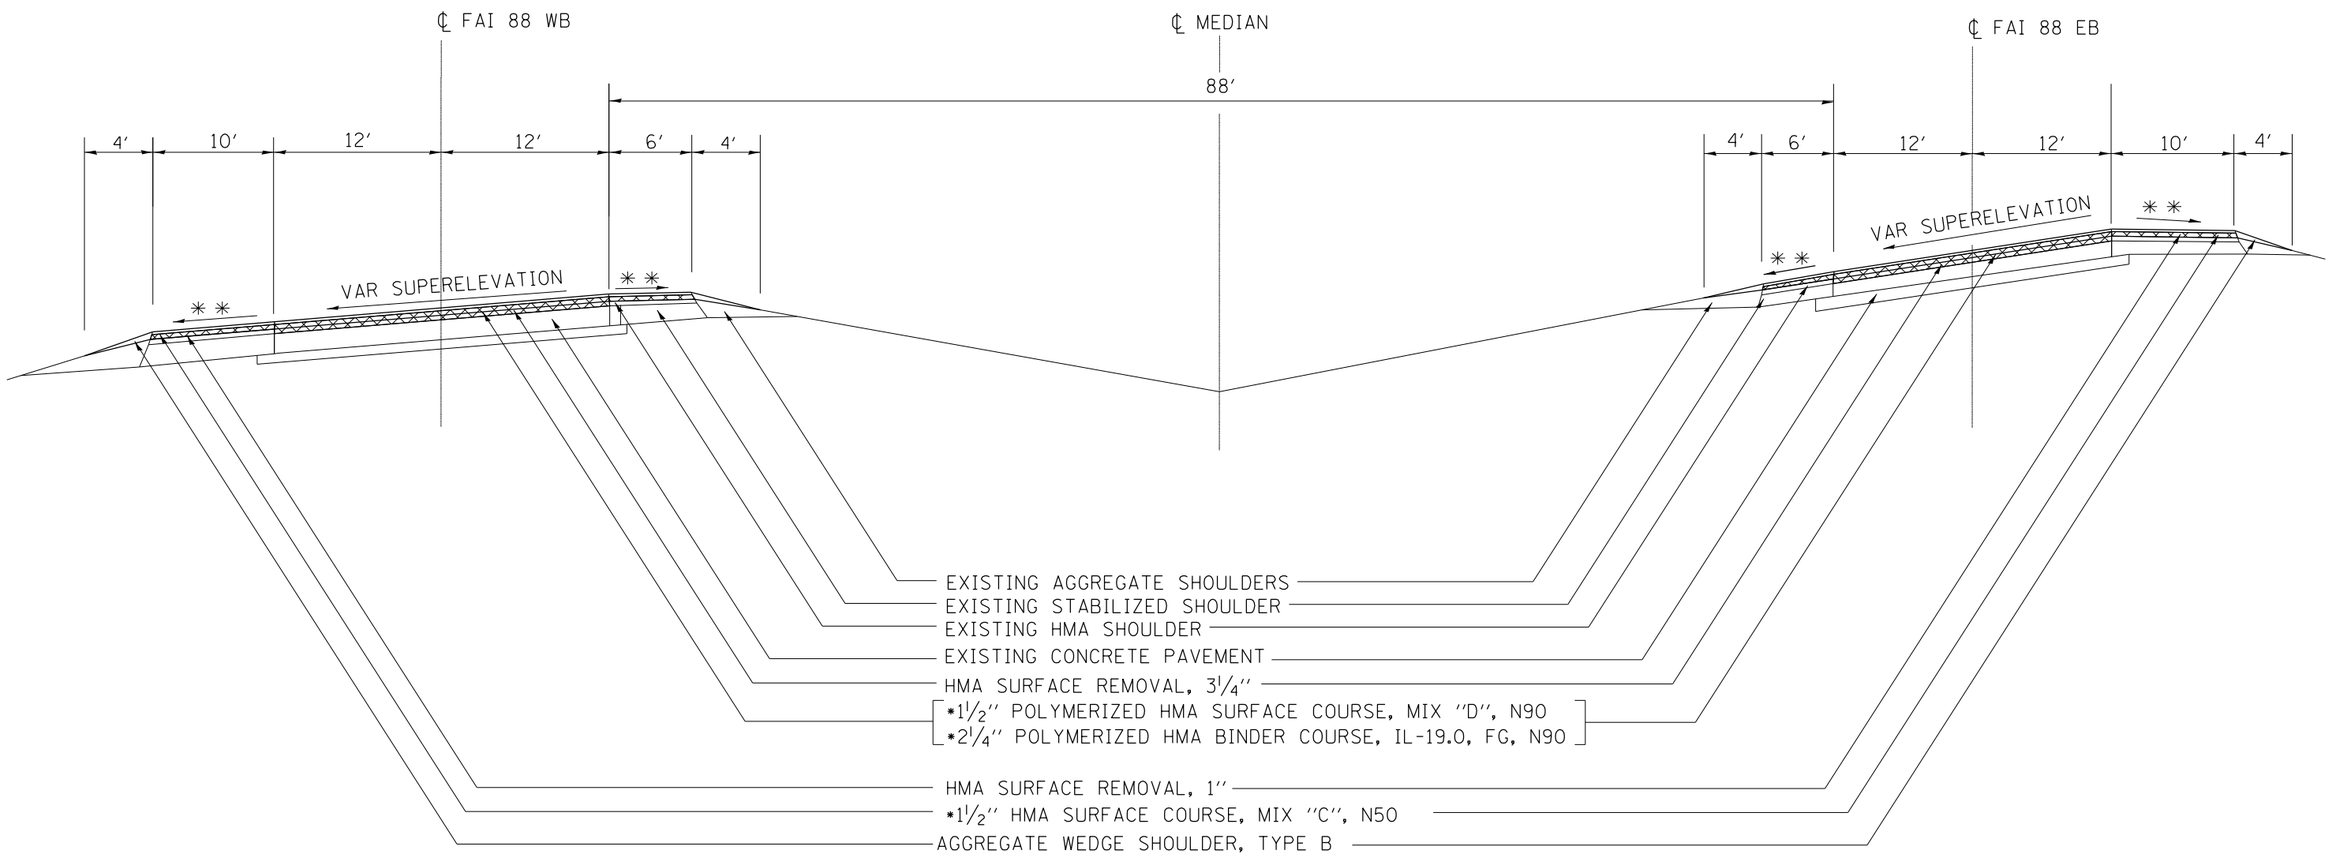

REMOVAL OF EXISTING HMA OVERLAY

NOTE: MATCH EXISTING SUPERELEVATIONS
*HMA SURFACE AND BINDER COURSE 112 LB/SQ YD/IN
**SEE STANDARD 482001 FOR SHOULDER SLOPES

FILE NAME =	USER NAME = diazaa	DESIGNED -	REVISED -
O:\Projects\Rock_Island\64G65_I-88_Cold milling, pavement patching & HMA resurfacing from W0 to the Whiteside Co. Line\Mari's IRB\FINAL\64G65.dgn		DRAWN -	REVISED -
	PLOT SCALE = 100.0000 ' / in.	CHECKED -	REVISED -
Default	PLOT DATE = Wed Mar 19 10:57:12 2014	DATE -	REVISED -

STATE OF ILLINOIS
DEPARTMENT OF TRANSPORTATION

TYPICAL SECTIONS

SCALE: | SHEET OF SHEETS | STA. TO STA.

F.A.I. RTE.	SECTION	COUNTY	TOTAL SHEETS	SHEET NO.
88	(161-1) RS-1	ROCK ISLAND	104	10
				64G65

ILLINOIS FED. AID PROJECT