INTERSTATE 88 - TAPER SECTION

3.75'' TO 2.5'' TYPICAL RAMP TAPER

IL 2
STA 1151+32 - 1151+94.5 SW RAMP
STA 5411+28.5 - 5411+91 SE RAMP
STA 1190+04.5 - 1190+67 NW RAMP
STA 5486+17 - 5486+79.5 NE RAMP

IL 92
STA 4982+11 - 4982+73.5 SE RAMP
STA 5009+06.5 - 5009+69 NE RAMP
STA 5109+02.5 - 5109+65 SW RAMP
STA 5082+09 - 5082+71.5 NW RAMP

MOLINE RD
STA 5183+67 - 5184+29.5 SE RAMP
STA 5207+98.5 - 5208+61 NE RAMP
STA 5307+98.5 - 5308+61 SW RAMP
STA 5283+67 - 5234+29.5 NW RAMP

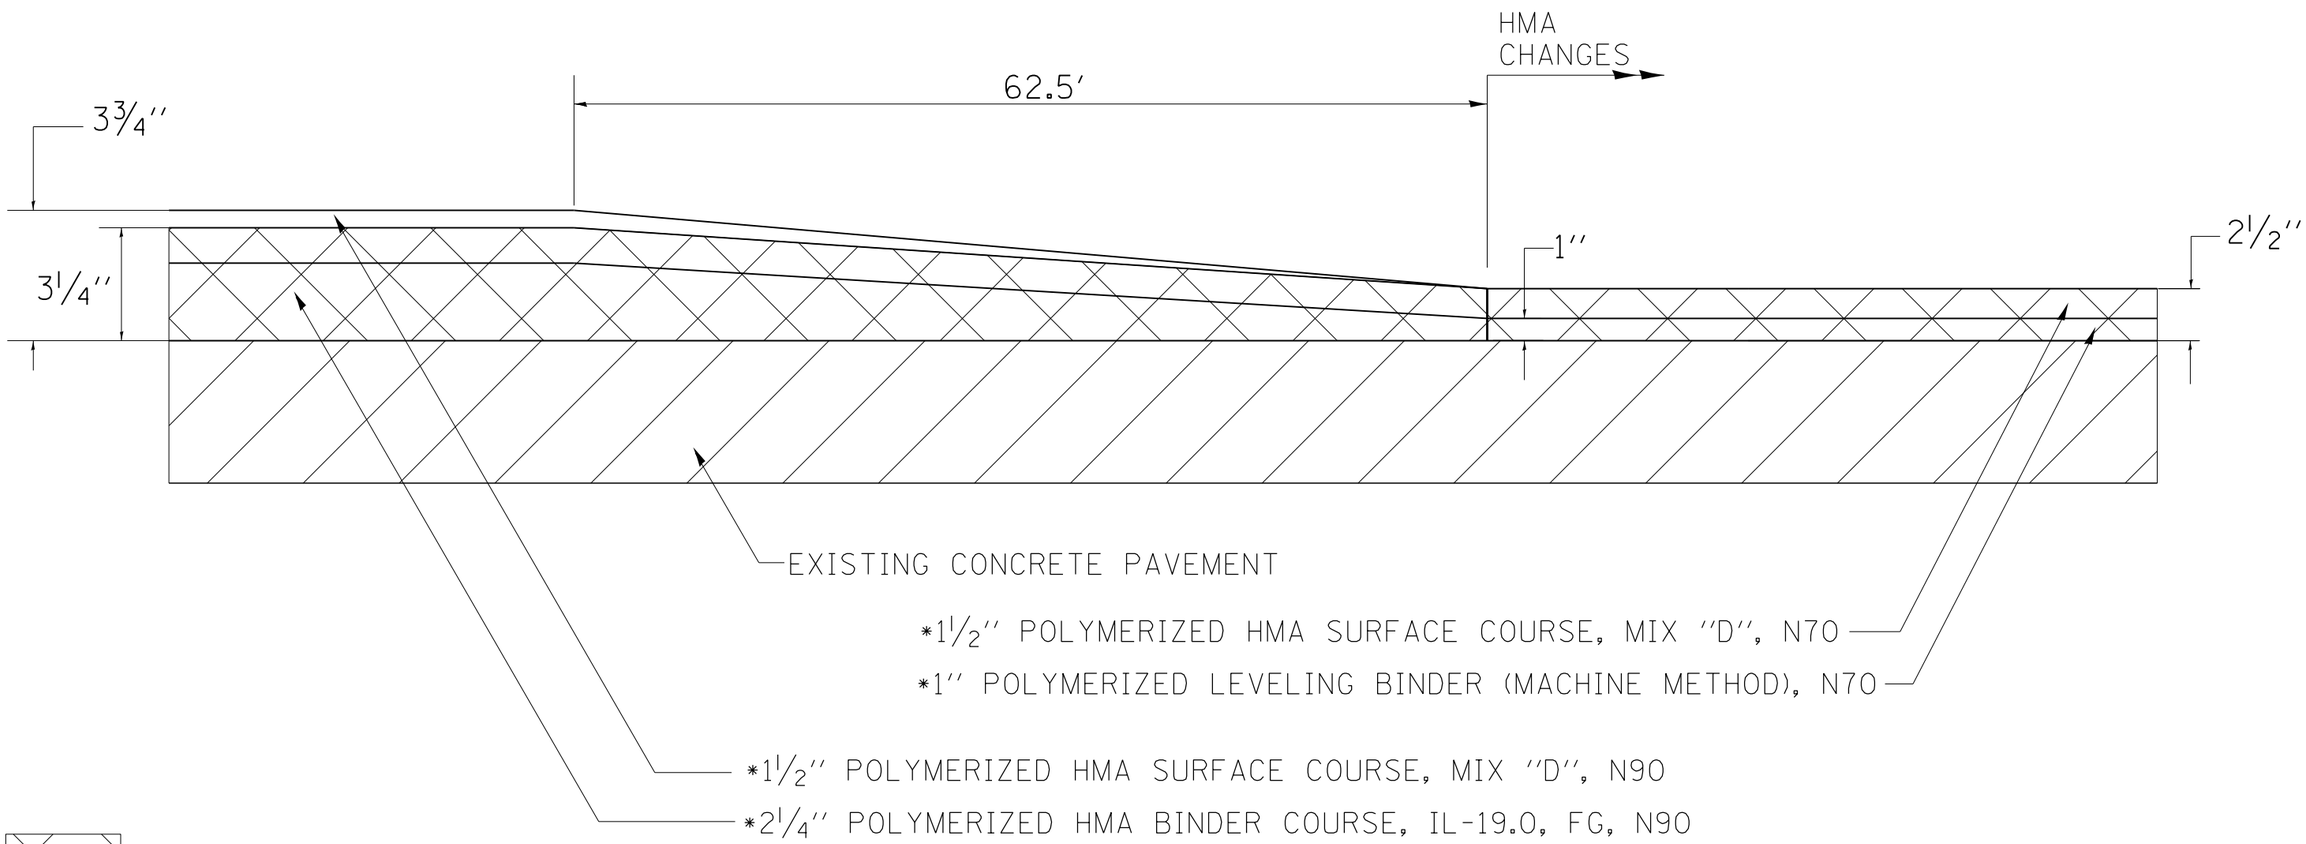

REMOVAL OF EXISTING HMA OVERLAY

*HMA SURFACE AND BINDER COURSE 112 LB/SQ YD/IN

FILE NAME = O:\Projects\Rock_Island\64G65_I-88_Cold milling, pavement patching & HMA resurfacing from MP 0 to the Whiteside Co. Line\Mari's FINAL\64G65.dgn	USER NAME = diazaa	DESIGNED -	REVISED -	STATE OF ILLINOIS DEPARTMENT OF TRANSPORTATION	TYPICAL SECTIONS		F.A.I. RTE.	SECTION	COUNTY	TOTAL SHEETS / SHEET NO.
		DRAWN -	REVISED -				88	(161-1) RS-1	ROCK ISLAND	104 / 18
	PLOT SCALE = 100.0000 '/ in.	CHECKED -	REVISED -							64G65
Default	PLOT DATE = Wed Mar 19 11:04:44 2014	DATE -	REVISED -		SCALE:	SHEET OF SHEETS STA. TO STA.	ILLINOIS	FED. AID PROJECT		