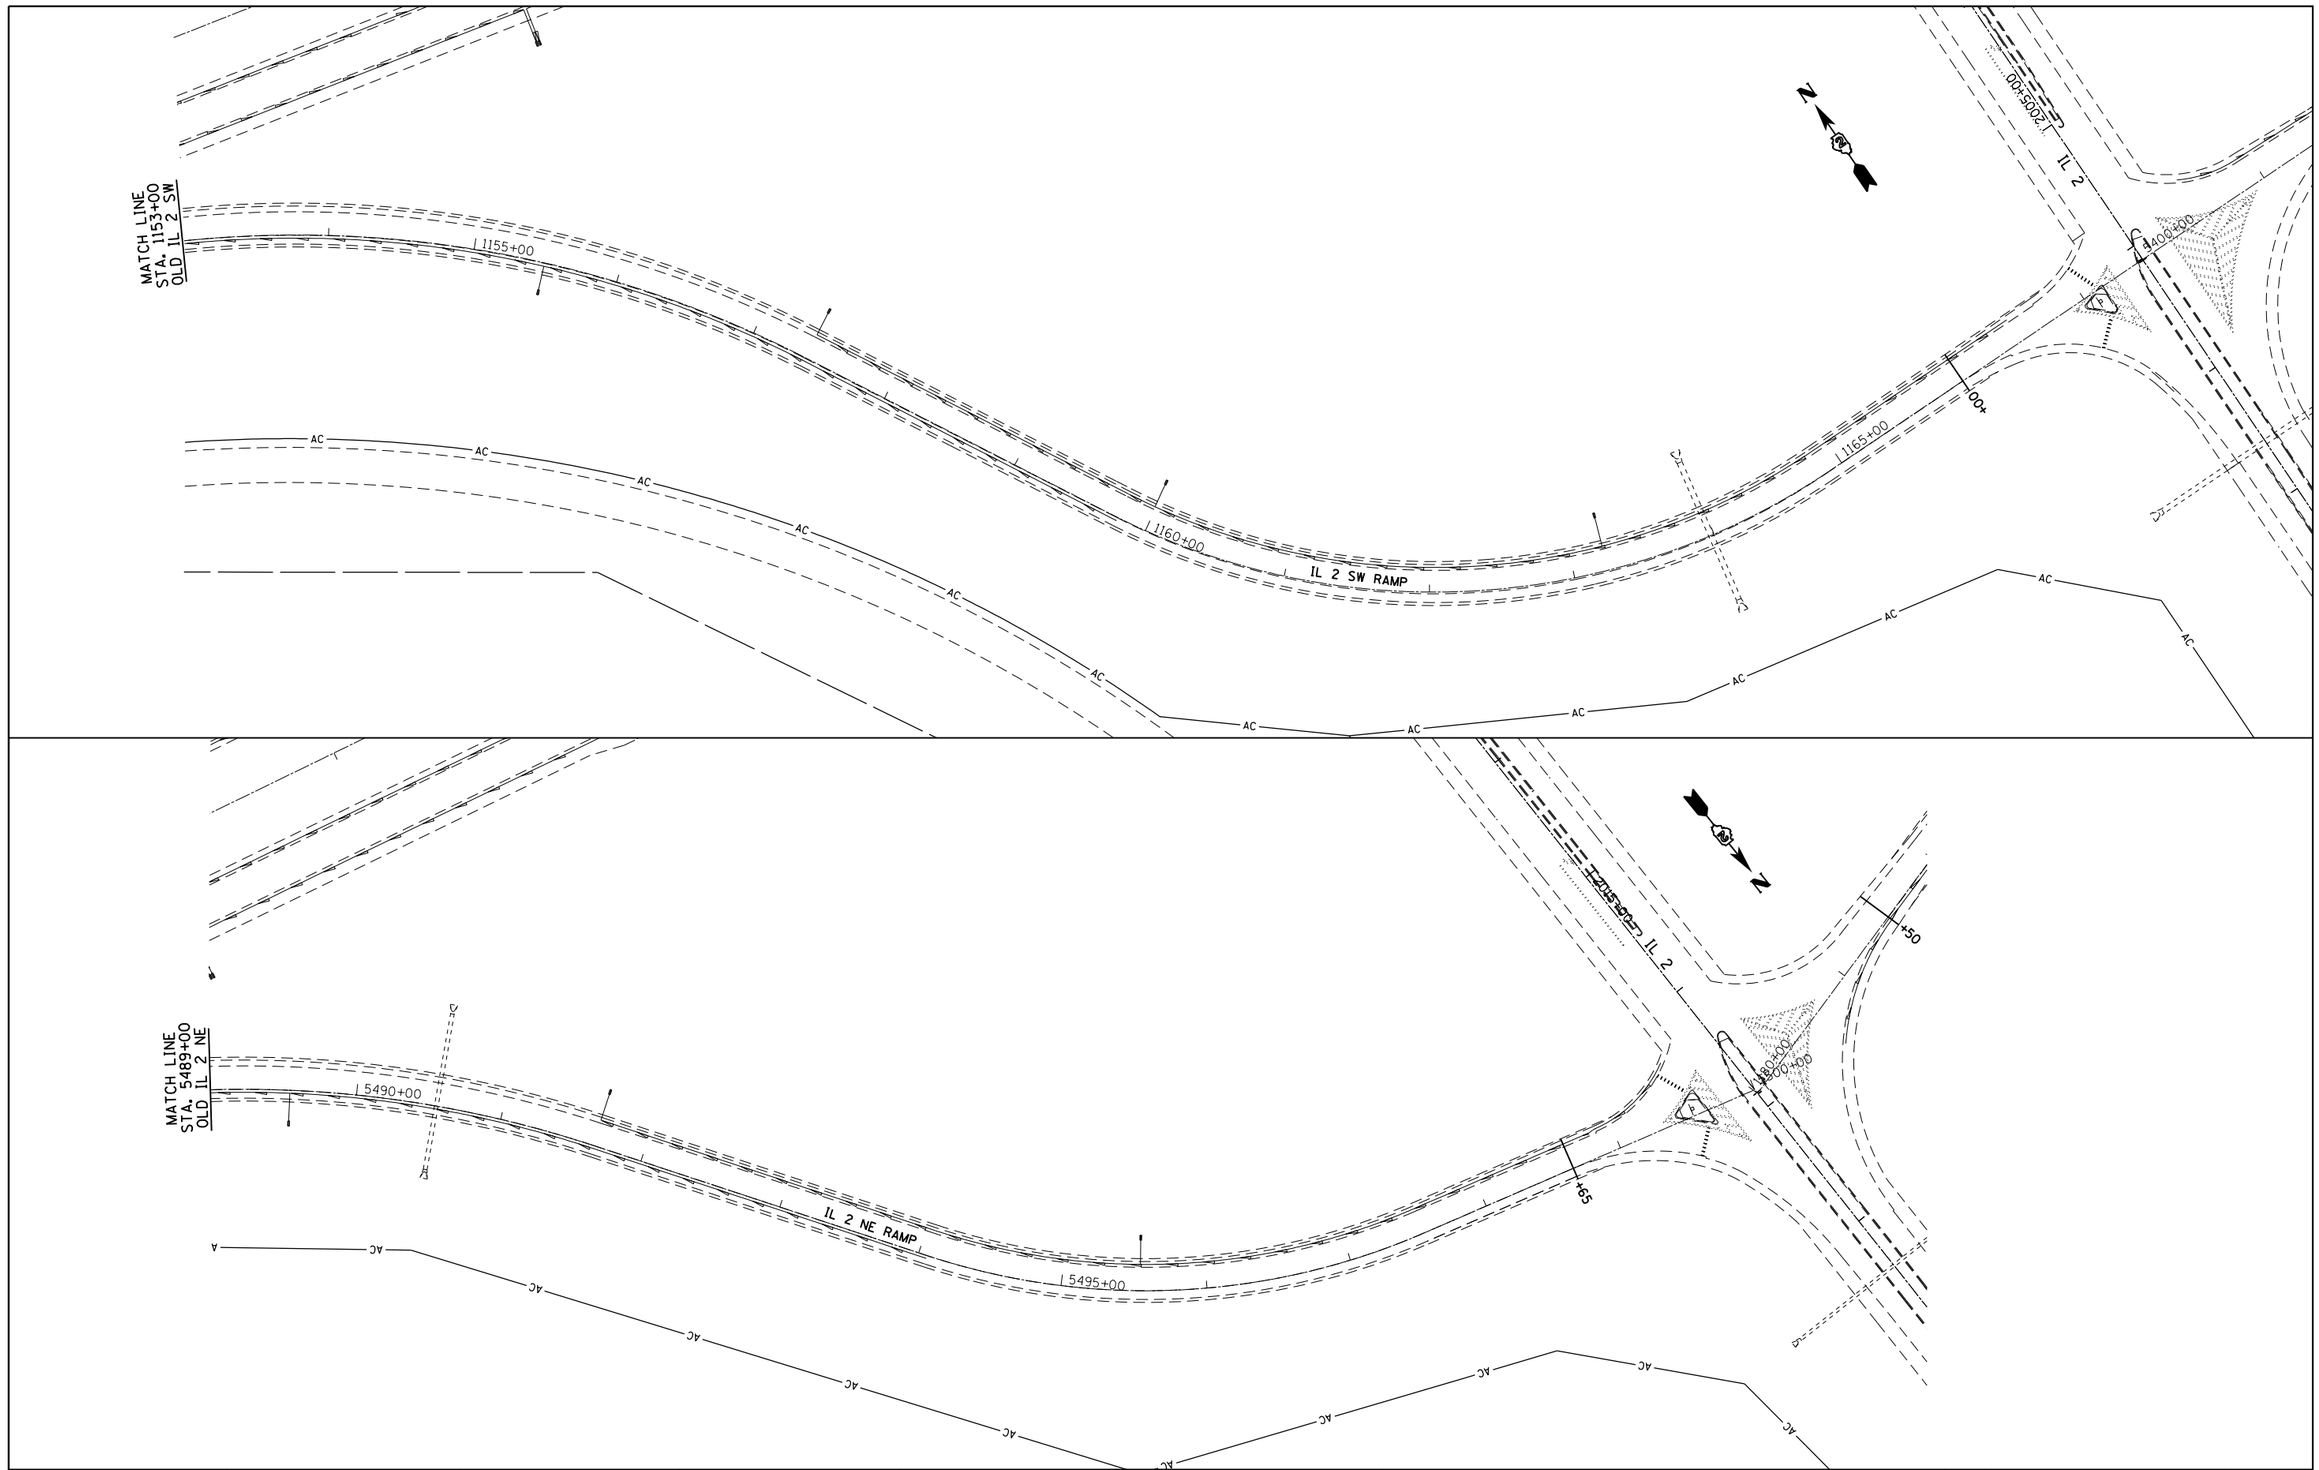

FILE NAME = c:\pw_work\pwidot\cushmanbw\d0270745\D2300811-sht-plan.dgn	USER NAME = cushmanbw	DESIGNED -	REVISED -
		DRAWN -	REVISED -
	PLOT SCALE = 103.544236 ' / in.	CHECKED -	REVISED -
Default	PLOT DATE = Wed Mar 19 10:59:32 2014	DATE -	REVISED -

STATE OF ILLINOIS
DEPARTMENT OF TRANSPORTATION

I–88 RAMPS

SCALE: | SHEET OF SHEETS | STA. TO STA.

F.A.I. RTE.	SECTION	COUNTY	TOTAL SHEETS	SHEET NO.
88	(161-1) RS-1	ROCK ISLAND	104	83
		CONTRACT NO. 64G65		
	ILLINOIS	FED. AID PROJECT		