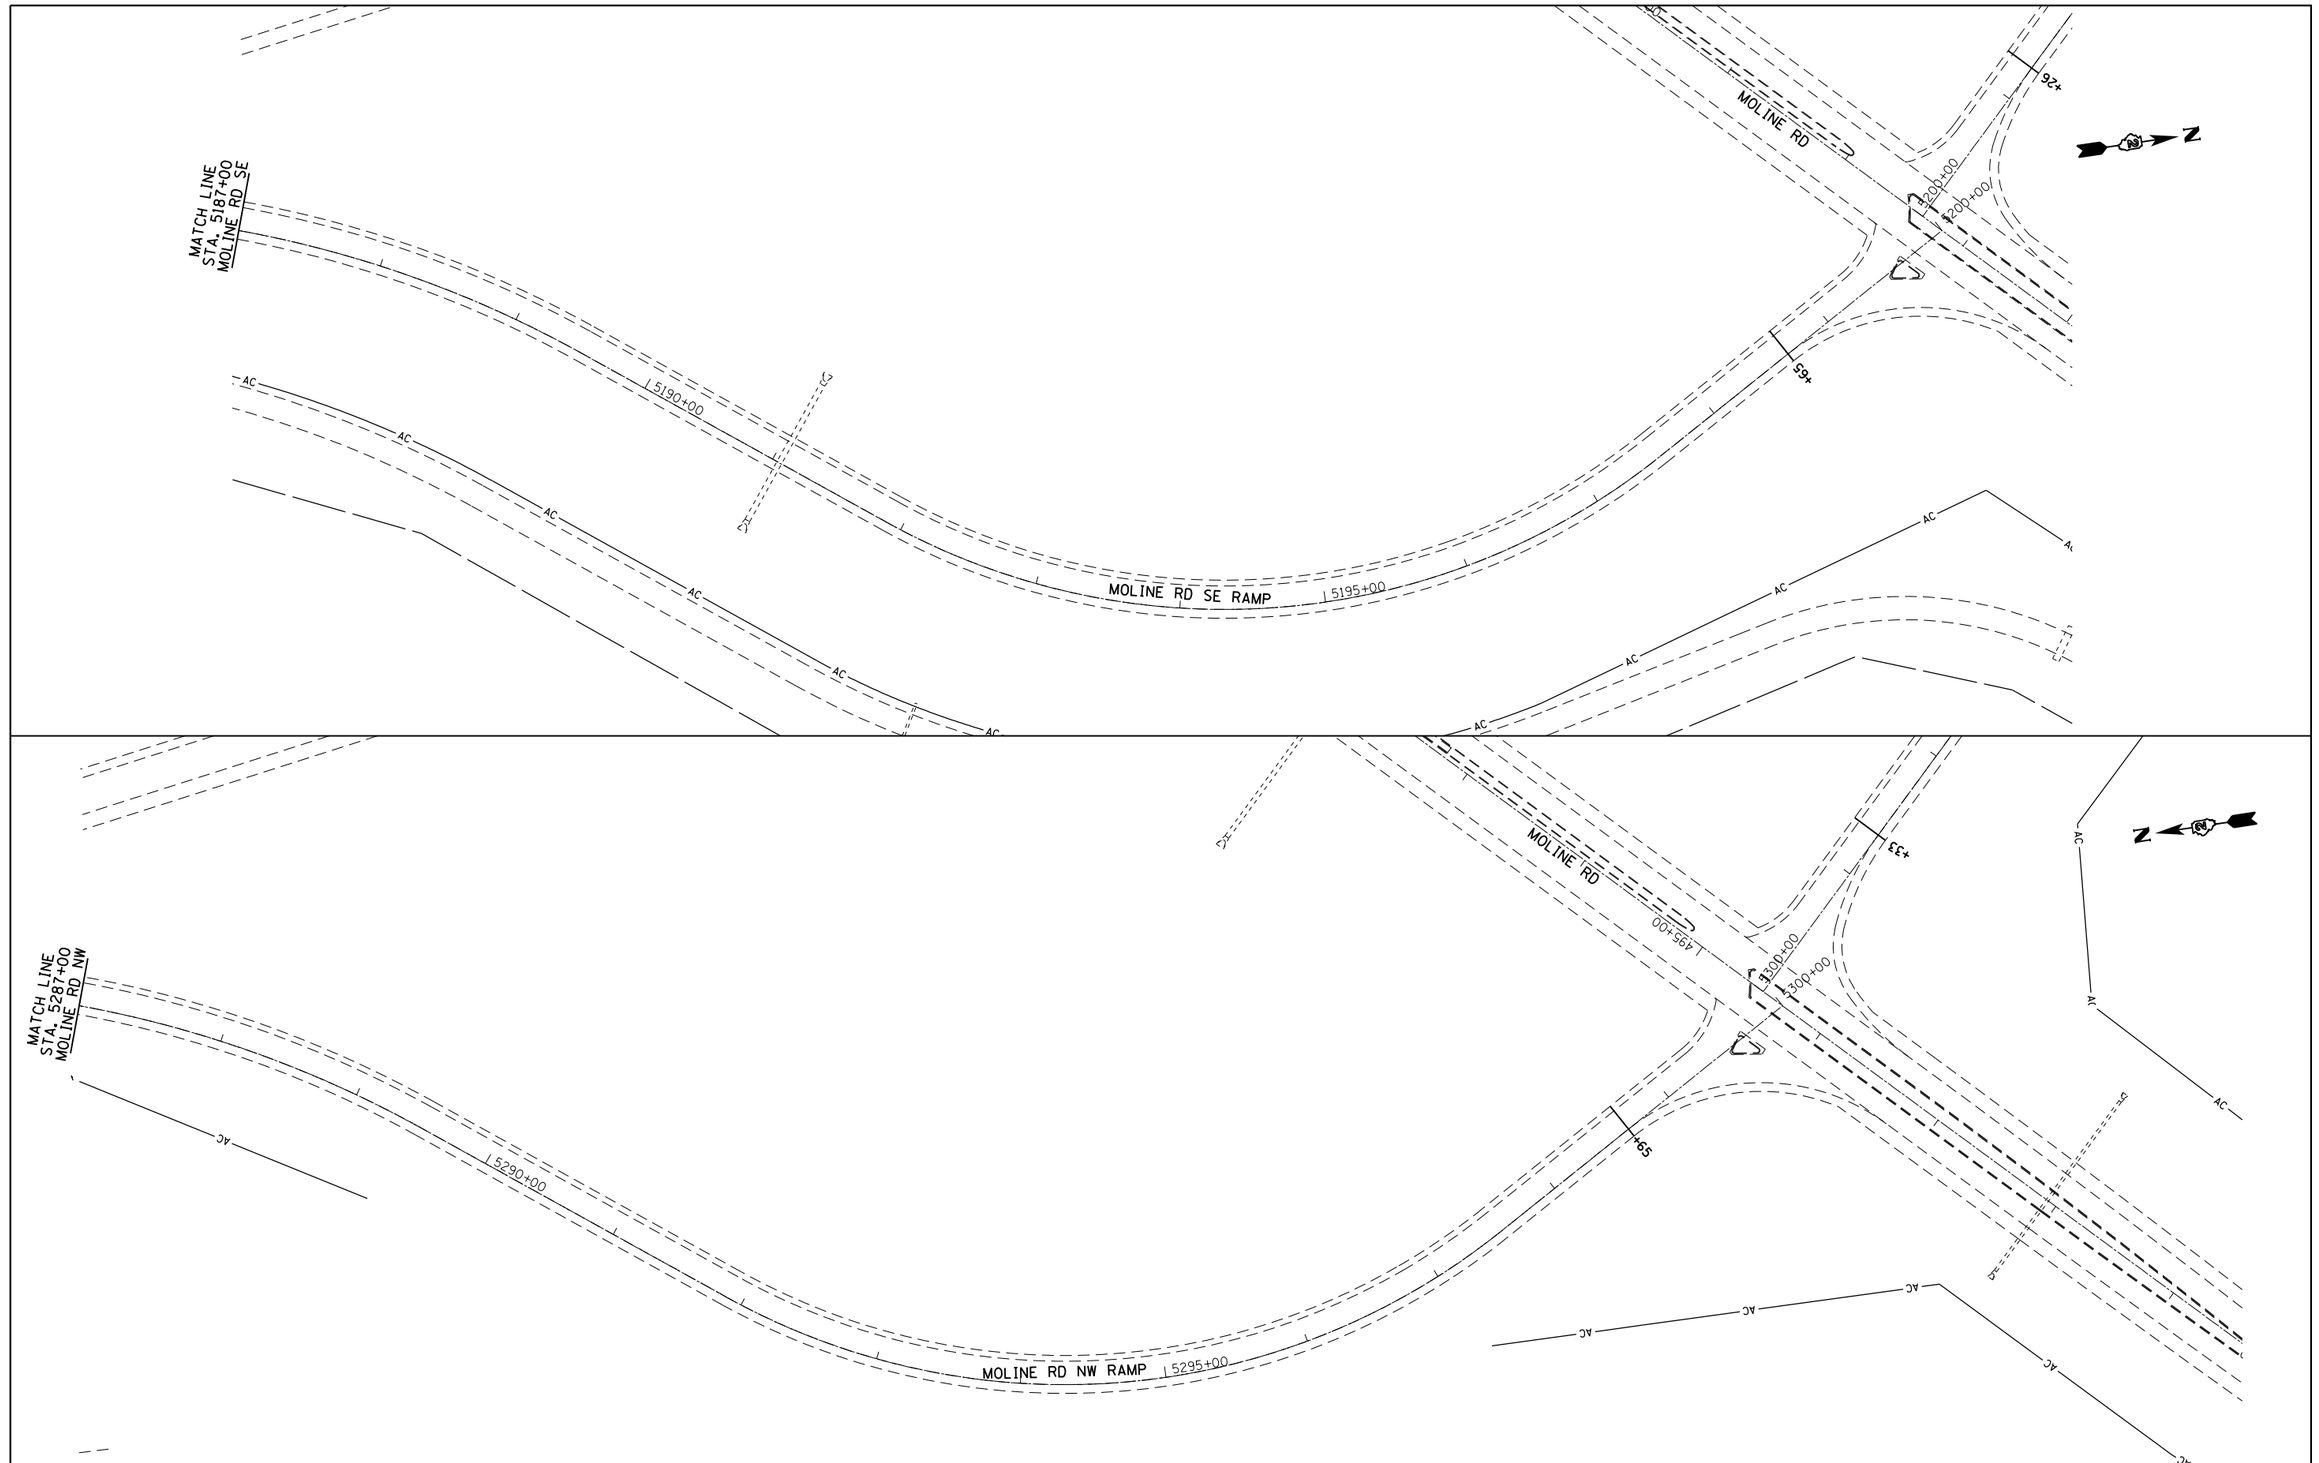

FILE NAME = c:\pw_work\pwidot\cushmanbw\d0270745\D200811-sht-plan.dgn	USER NAME = cushmanbw	DESIGNED -	REVISED -	STATE OF ILLINOIS DEPARTMENT OF TRANSPORTATION	I–88 RAMPS			F.A.I. RTE.	SECTION	COUNTY	TOTAL SHEETS	SHEET NO.
		DRAWN -	REVISED -					88	(161-1) RS-1	ROCK ISLAND	104	87
	PLOT SCALE = 103.697531 ' / in.	CHECKED -	REVISED -							CONTRACT NO. 64G65		
Default	PLOT DATE = Wed Mar 19 11:00:39 2014	DATE -	REVISED -		SCALE:	SHEET OF SHEETS	STA. TO STA.			ILLINOIS FED. AID PROJECT		