STATE OF ILLINOIS
DEPARTMENT OF TRANSPORTATION

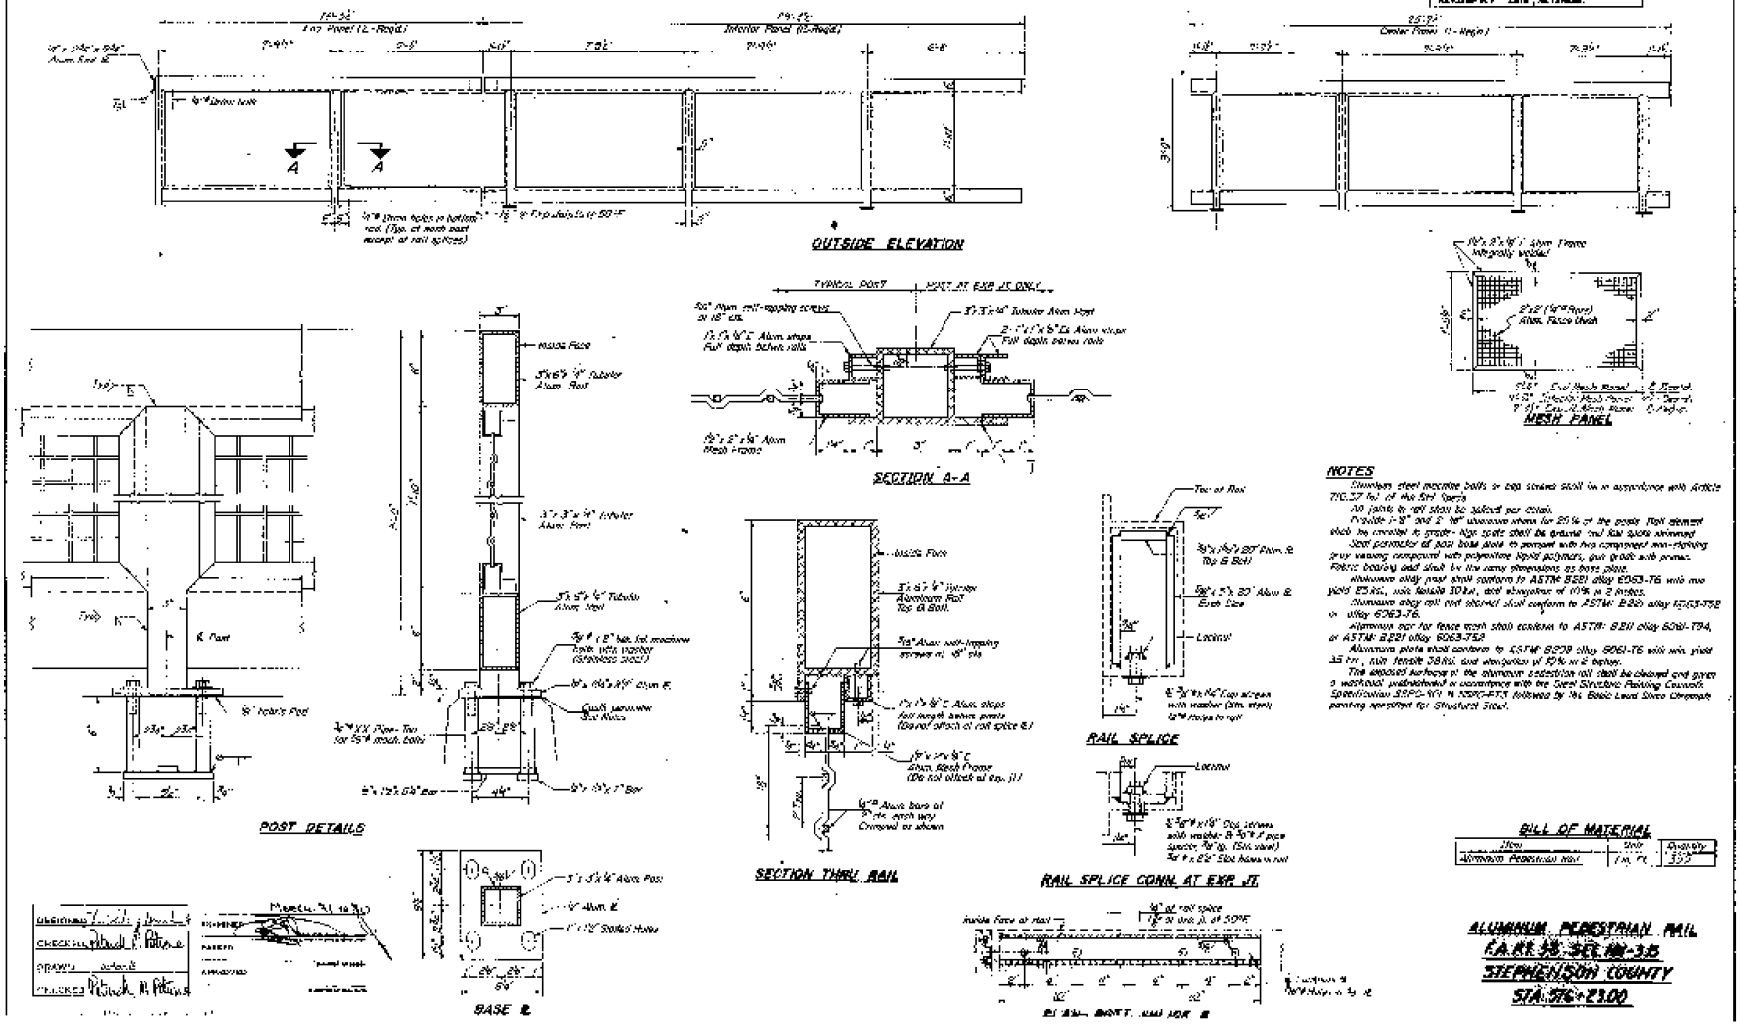

FOR INFORMATION ONLY

FILE NAME = O:\BR\Doss\Stephenson\64J46 Bridge Railing Replacement\CADD\D202413-sht-cover.dgn	STATE OF ILLINOIS DEPARTMENT OF TRANSPORTATION	EXISTING PEDESTRIAN RAIL PLANS	F.A.P. RTE.	SECTION	COUNTY	TOTAL SHEETS	SHEET NO.
USER NAME = dossdd			316	D2 BRIDGE REPAIR 2014-3	STEPHENSON	6	5
PLOT DATE = Fri Feb 21 14:58:05 2014					CONTRACT NO. 64J46		
			FED. ROAD DIST. NO.	ILLINOIS	FED. AID PROJECT		