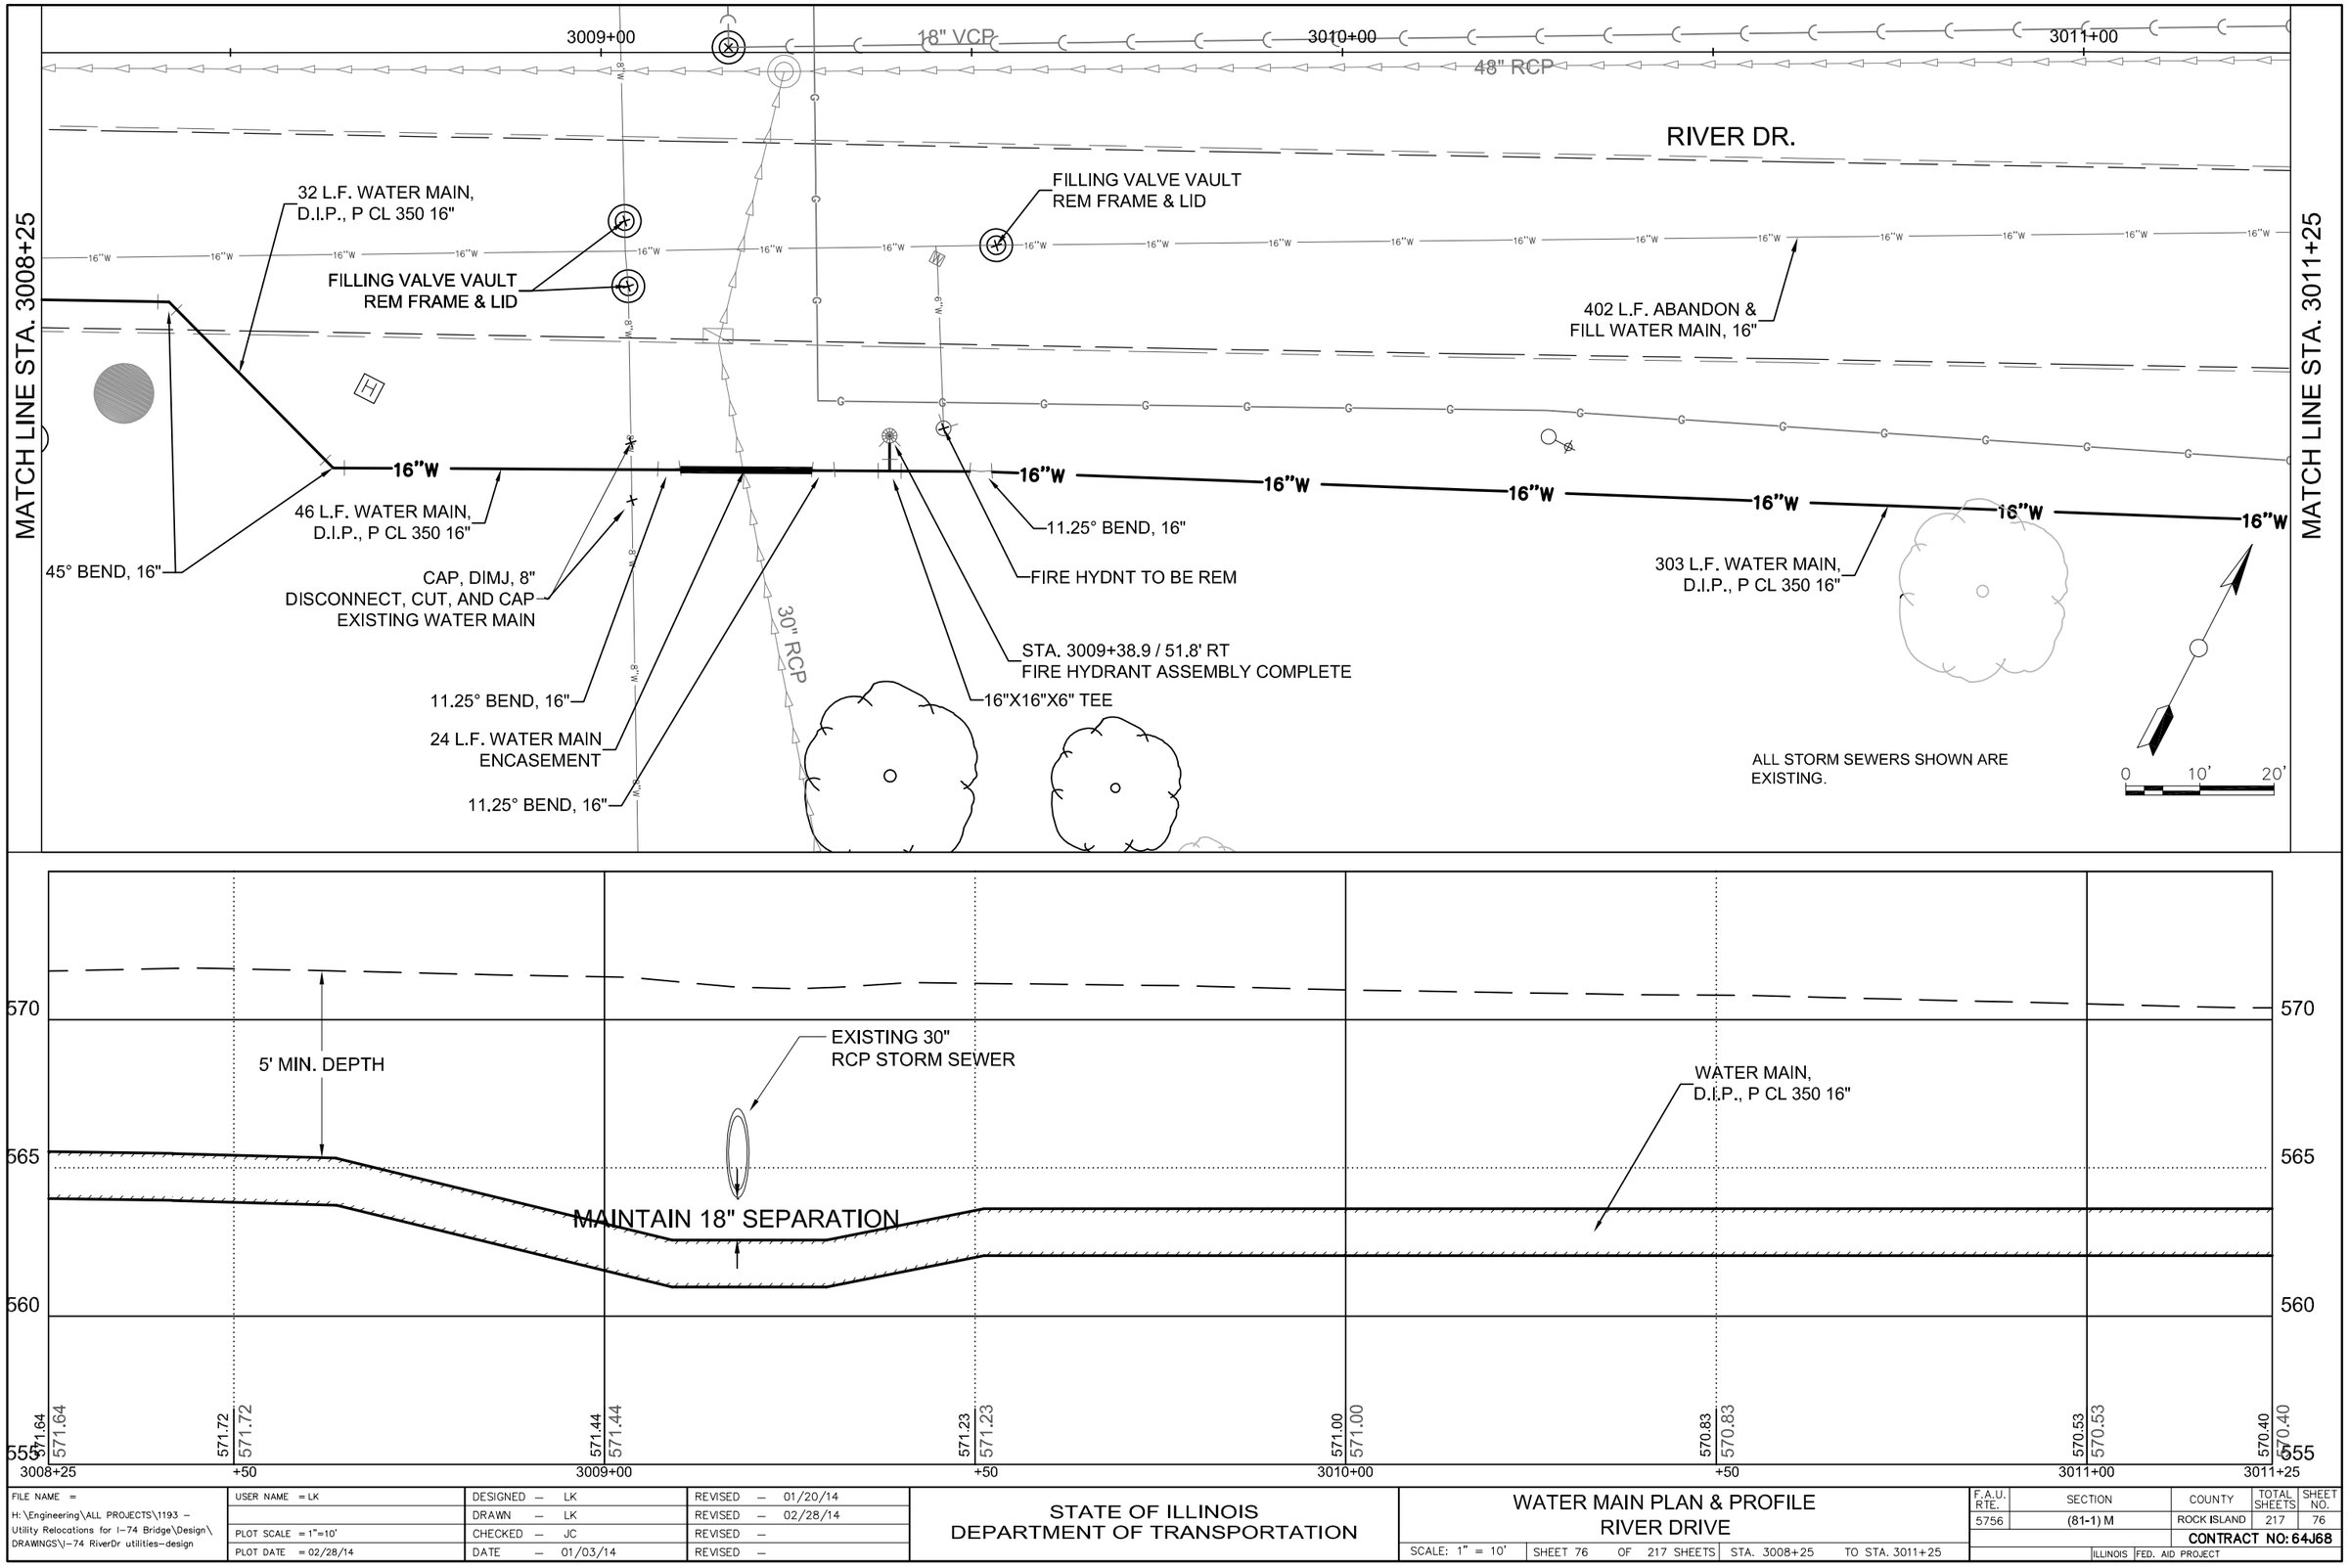

FILE NAME = H:\Engineering\ALL PROJECTS\1193 – Utility Relocations for I–74 Bridge\Design\DRAWINGS\I–74 RiverDr utilities–design	USER NAME = LK	DESIGNED – LK	REVISED – 01/20/14	STATE OF ILLINOIS DEPARTMENT OF TRANSPORTATION	WATER MAIN PLAN & PROFILE RIVER DRIVE
		DRAWN – LK	REVISED – 02/28/14		SCALE: 1" = 10' SHEET 76 OF 217 SHEETS STA. 3008+25 TO STA. 3011+25
	PLOT SCALE = 1"=10'	CHECKED – JC	REVISED –		
	PLOT DATE = 02/28/14	DATE – 01/03/14	REVISED –		

F.A.U. RTE.	SECTION	COUNTY	TOTAL SHEETS	SHEET NO.
5756	(81-1) M	ROCK ISLAND	217	76
		CONTRACT NO: 64J68		
	ILLINOIS FED. AID PROJECT			