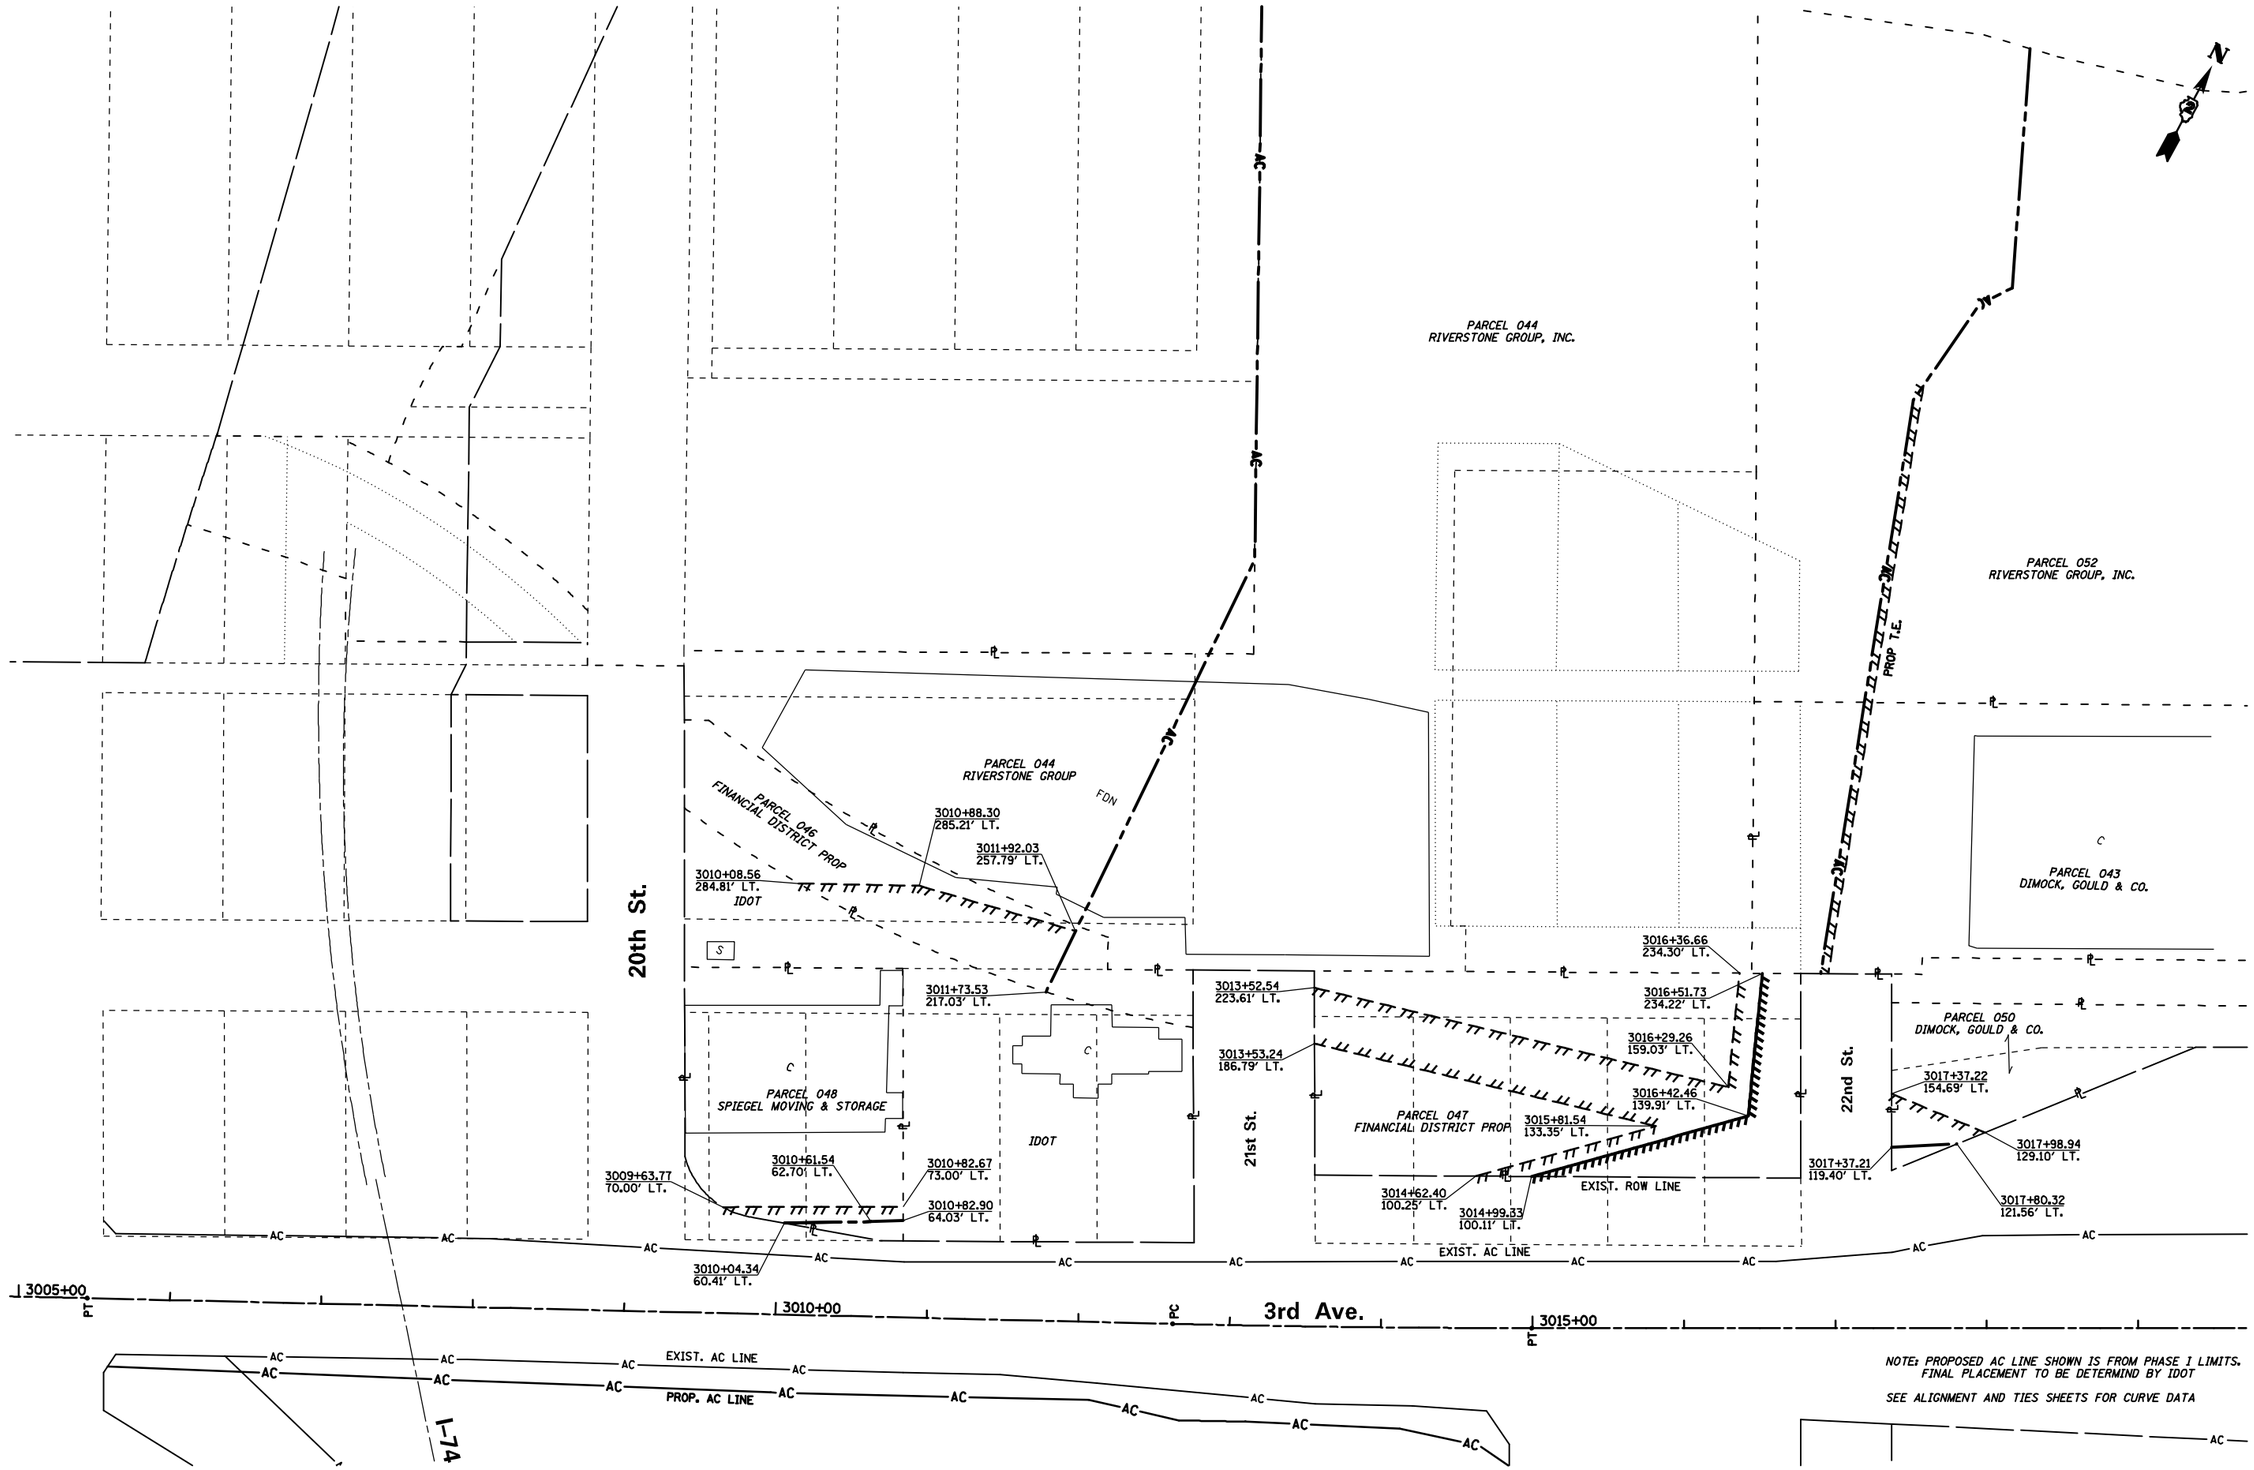

FILE NAME = D2C202-ASE-sht-rowplan001E.sht	USER NAME = CH	DESIGNED CH	REVISED -	STATE OF ILLINOIS DEPARTMENT OF TRANSPORTATION	RIGHT-OF-WAY PLAN	F.A.U. RTE. 5756	SECTION (81-1)M	COUNTY ROCK ISLAND	TOTAL SHEETS 217	SHEET NO. 81
		DRAWN CH	REVISED -							
	PLOT SCALE = 1"=50'	CHECKED PS	REVISED -					CONTRACT NO. 64J68		
	PLOT DATE = 2/27/2014	DATE 2/25/14	REVISED -		SCALE: 1" = 50' SHEET NO. 81 OF 217 SHEETS STA. 3005+00 TO STA. 3019+00	FED. ROAD DIST. NO. 2	ILLINOIS	FED. AID PROJECT		