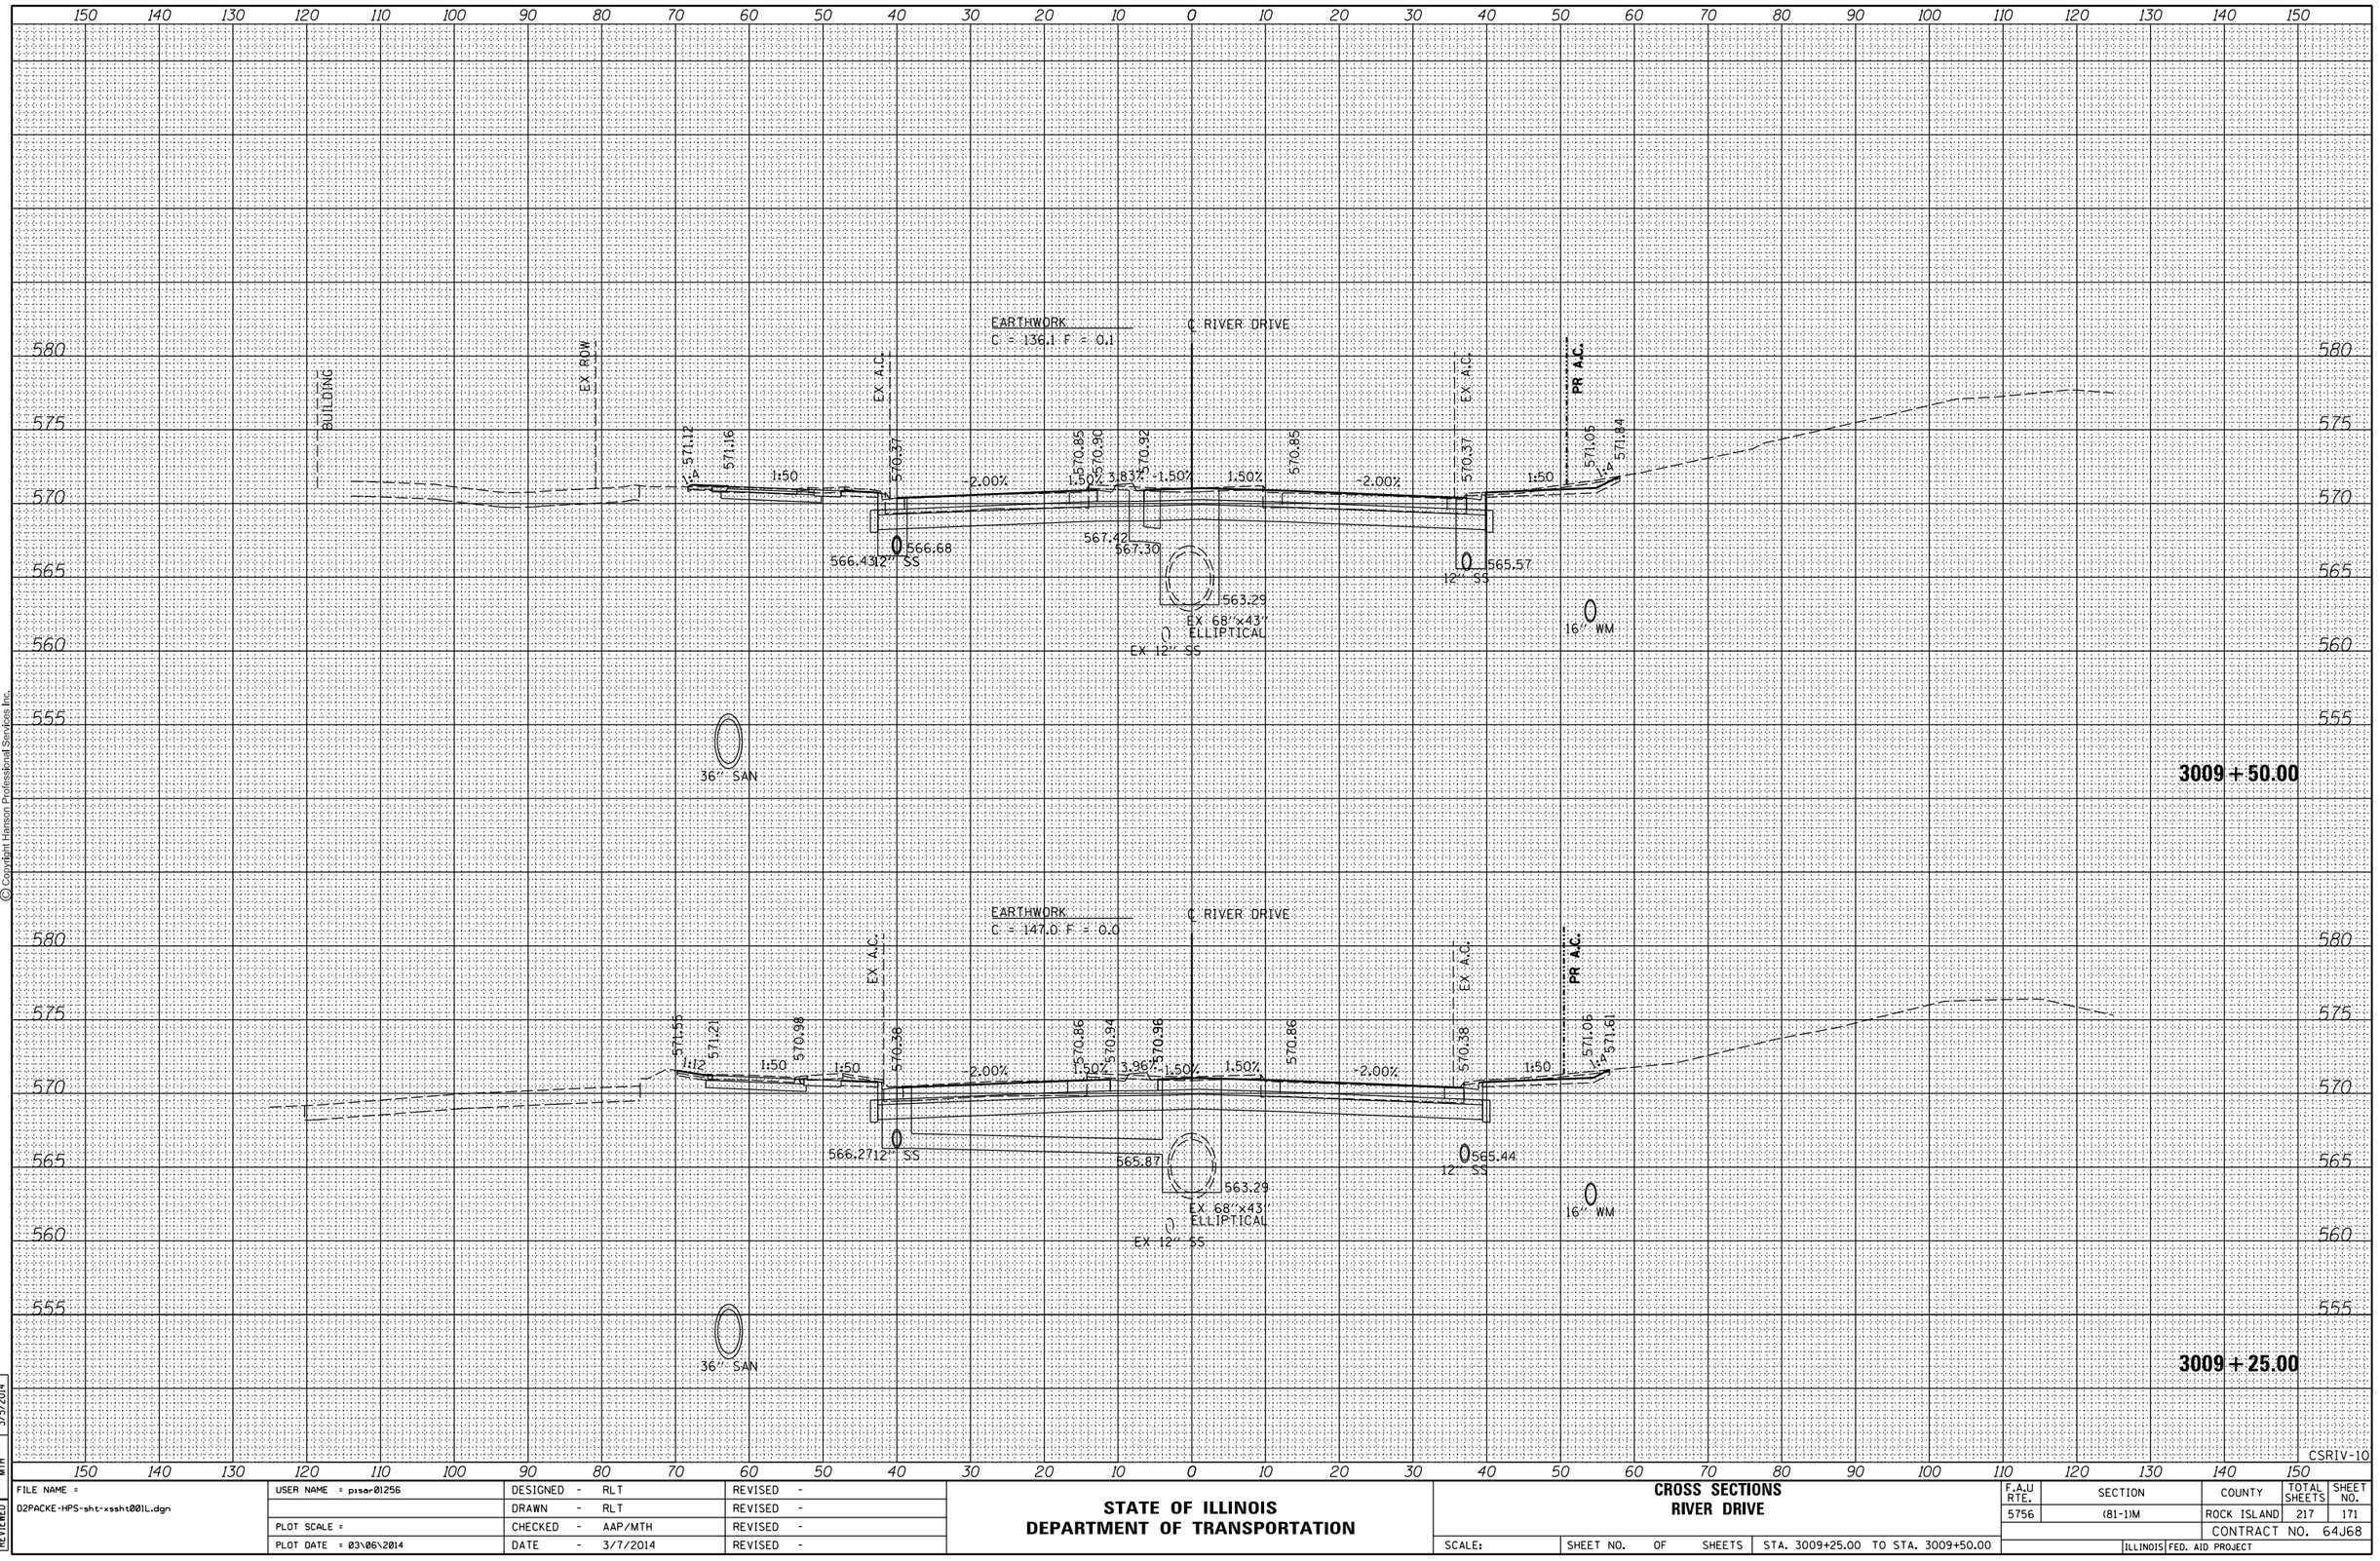

CSRIV-10

FINAL SURVEY	
NOTE BOOK	
NO.	

	BY	DATE
SURVEYED		
PLOTTED		
TEMPLATE		
AREAS		
AREAS CHECKED		

ORIGINAL SURVEY	
NOTE BOOK	
NO.	

	BY	DATE
SURVEYED		
PLOTTED		
TEMPLATE		
AREAS		
AREAS CHECKED		

LAYOUT	RLT	9/14/2011
DRAWN	RLT	2/22/2013
REVIEWED	WTH	3/5/2014

© Copyright Hanson Professional Services Inc.

FILE NAME = D2PACKE-HPS-sht-xssht001IL.dgn	USER NAME = pisar01256	DESIGNED - RLT	REVISED -
		DRAWN - RLT	REVISED -
	PLOT SCALE =	CHECKED - AAP/MTH	REVISED -
	PLOT DATE = 03\06\2014	DATE - 3/7/2014	REVISED -

STATE OF ILLINOIS
DEPARTMENT OF TRANSPORTATION

CROSS SECTIONS
RIVER DRIVE

SCALE: | SHEET NO. OF SHEETS | STA. 3009+25.00 TO STA. 3009+50.00

F.A.U RTE.	SECTION	COUNTY	TOTAL SHEETS	SHEET NO.
5756	(81-1)M	ROCK ISLAND	217	171
		CONTRACT NO. 64J68		
		ILLINOIS FED. AID PROJECT		