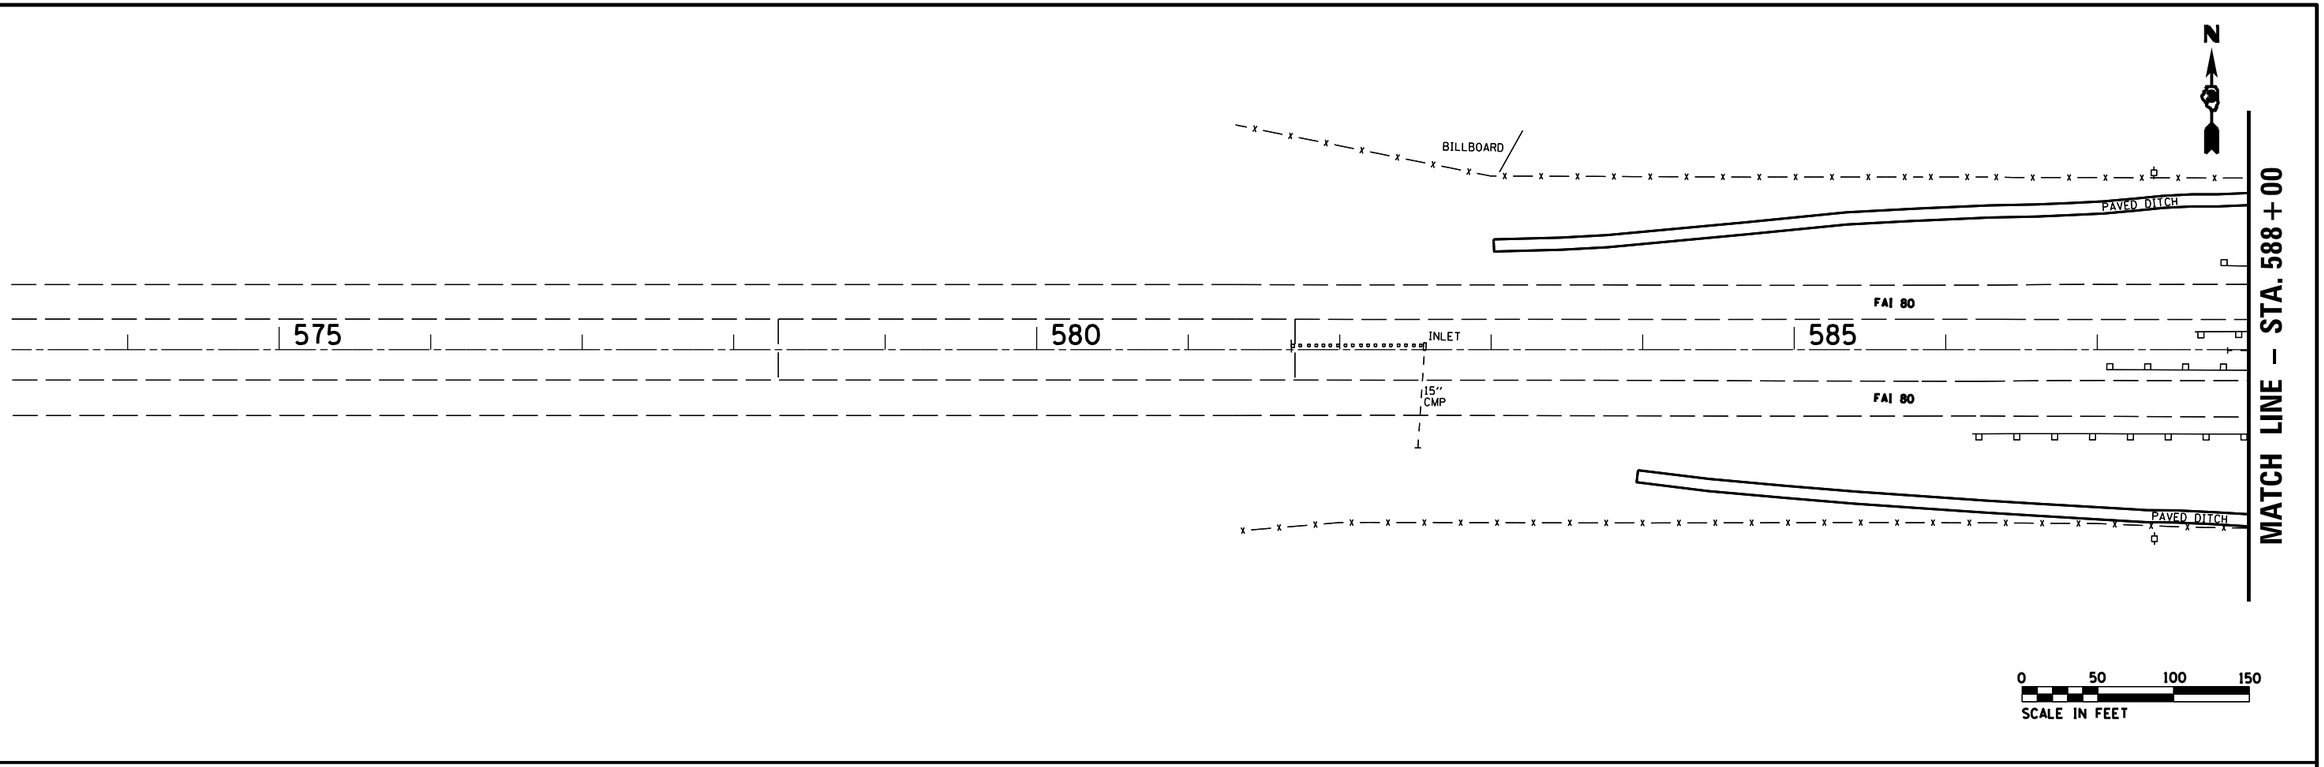

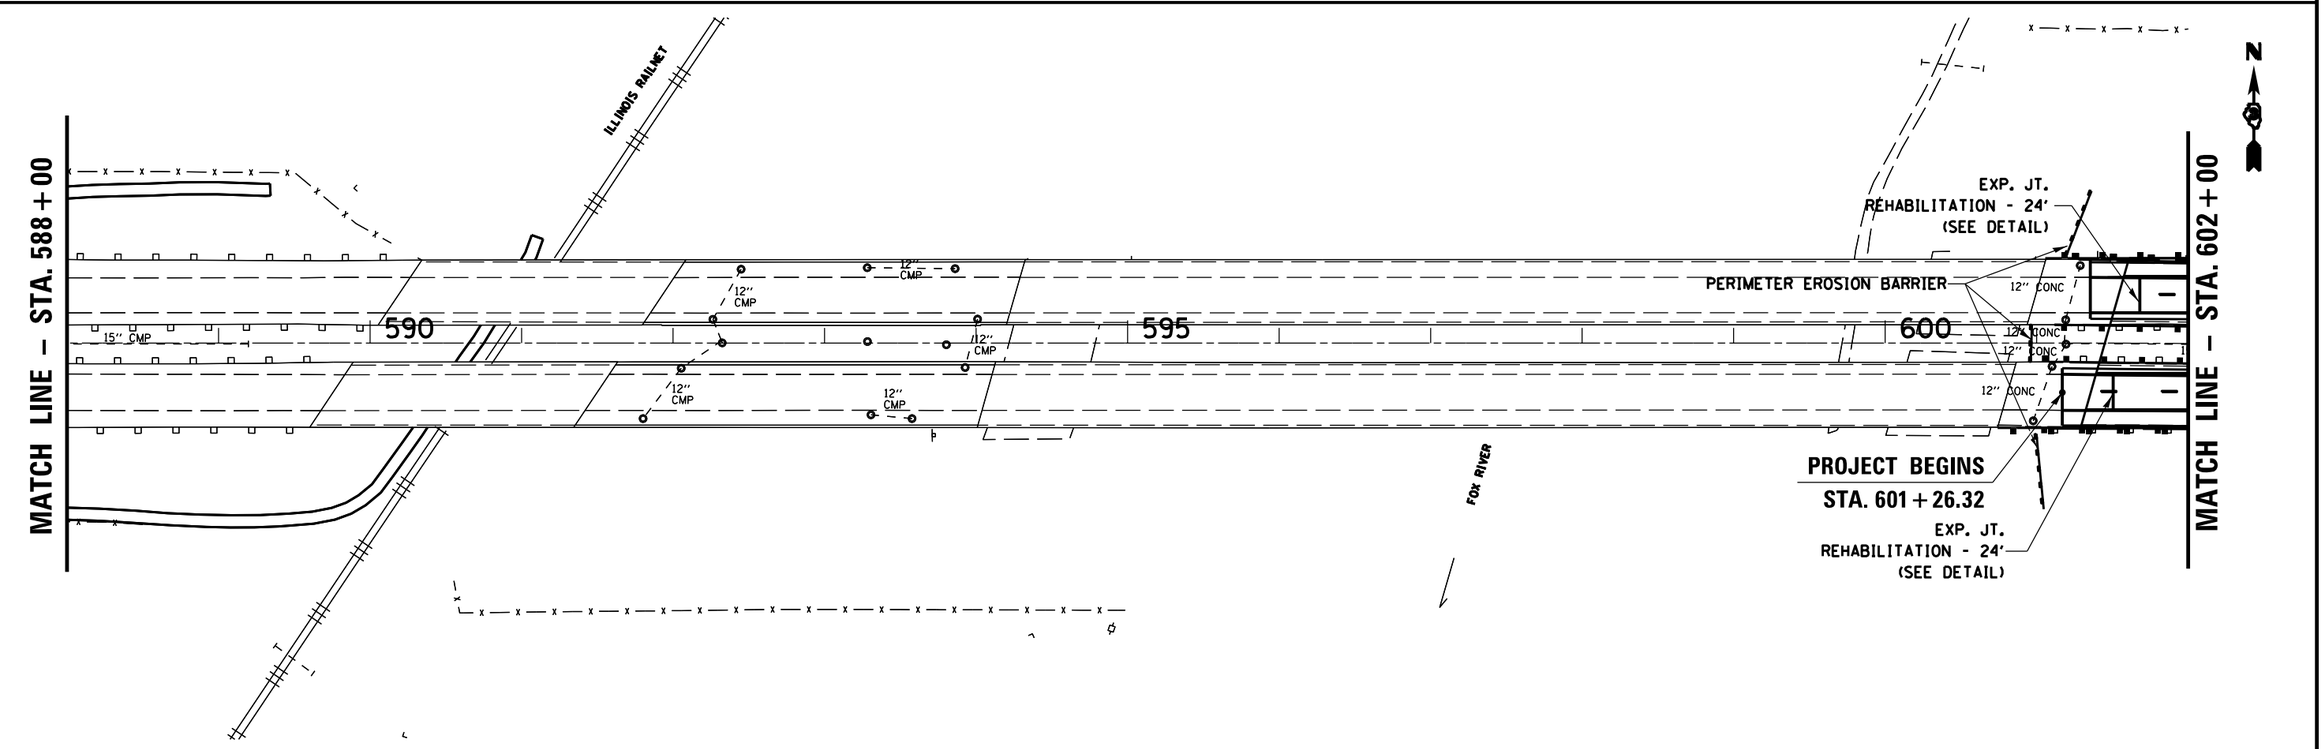

FILE NAME = $FILEL$	USER NAME = $USER$	DESIGNED -	REVISED -	STATE OF ILLINOIS DEPARTMENT OF TRANSPORTATION	PLAN SHEET	F.A.I. RTE.	SECTION	COUNTY	TOTAL SHEETS	SHEET NO.
		DRAWN -	REVISED -			80	(50-4,5)RS-4	LASALLE	54	19
	PLOT SCALE = $SCALE$	CHECKED -	REVISED -					CONTRACT NO. 66A35		
	PLOT DATE = $DATE$	DATE -	REVISED -		SCALE: SHEET NO. OF SHEETS STA. 574+00 TO STA. 602+00			ILLINOIS FED. AID PROJECT		