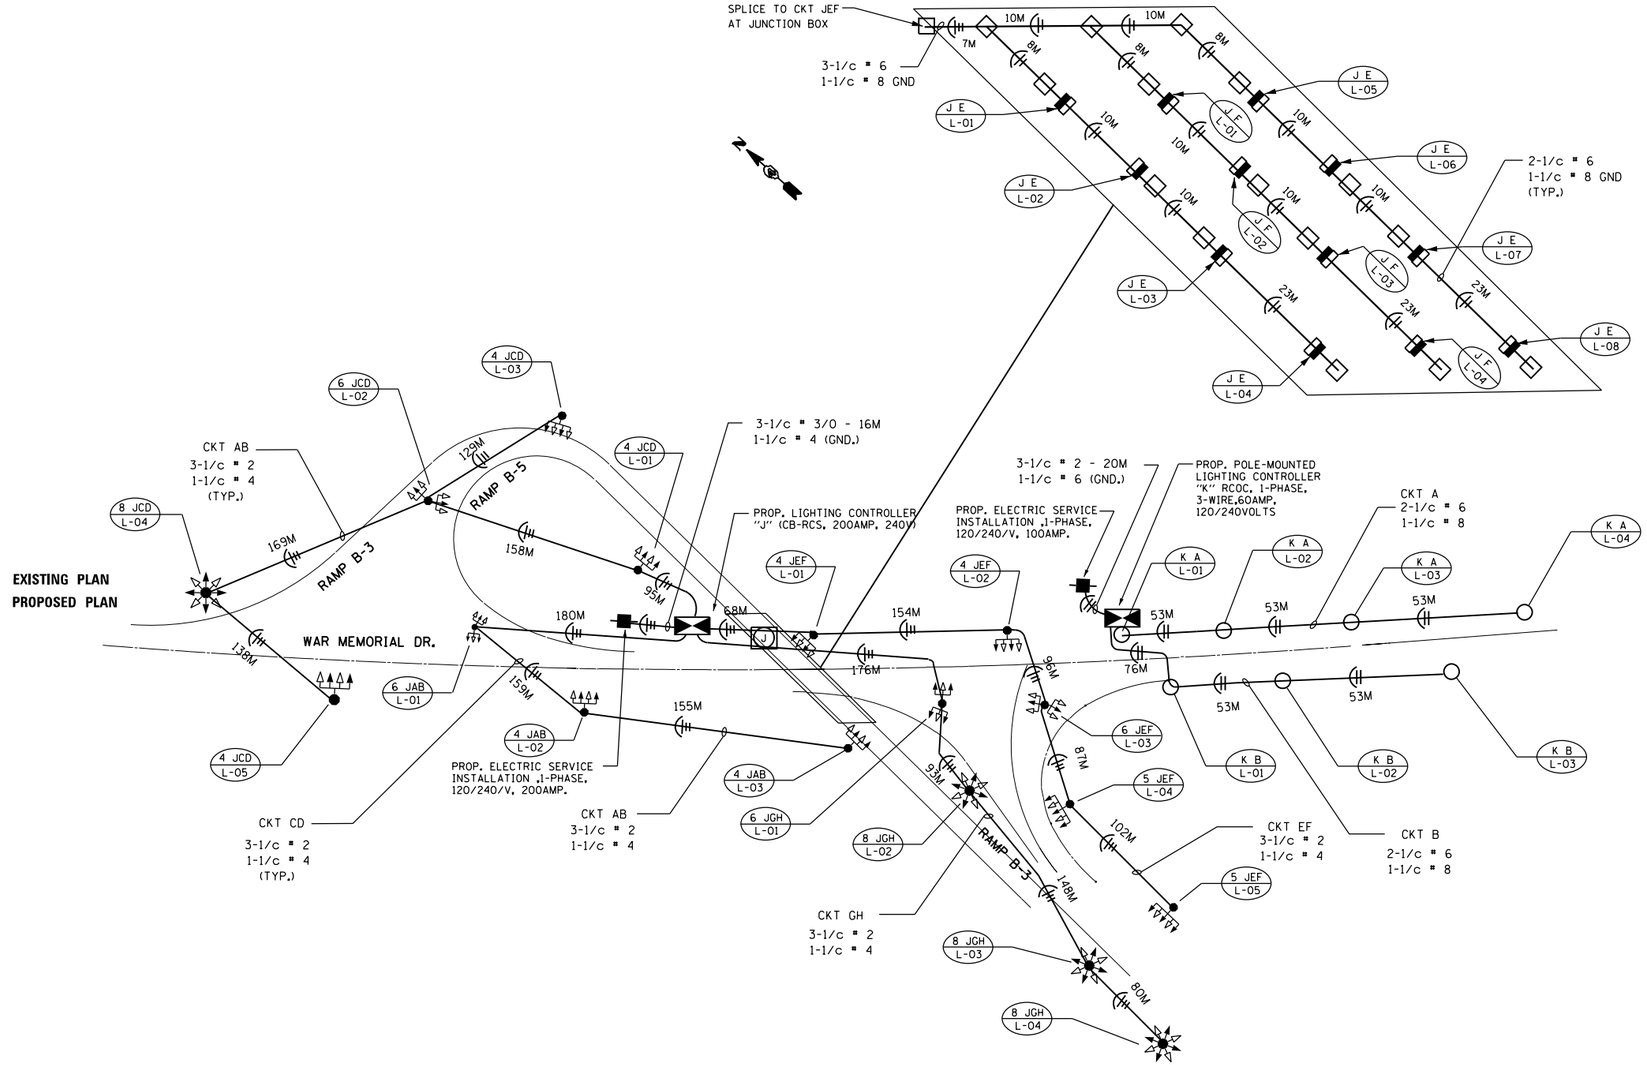

FOR INFORMATION ONLY

FILE NAME = 68B88 - High Mast Lighting Repair (Final	USER NAME = aubreygs	DESIGNED - ___	REVISED - ___ ___
	4-19-14).dgn	DRAWN - ___	REVISED - ___ ___
	PLOT SCALE = 164.7568 ' / in.	CHECKED - ___	REVISED - ___ ___
	PLOT DATE = 4/18/2014	DATE - ___	REVISED - ___ ___

STATE OF ILLINOIS
DEPARTMENT OF TRANSPORTATION

EXISTING WIRING DIAGRAM
I-74 & US 150 (WAR MEMORIAL)

SCALE: _____ STA. _____ TO STA. _____

FAI/FAP RTE.	SECTION	COUNTY	TOTAL SHEETS	SHEET NO.
74/150	72(7,9)I-4;8-1-6;10-I	PEORIA-TAZEWELL	11	7
		CONTRACT NO. 68B88		
	ILLINOIS	FED. AID PROJECT		