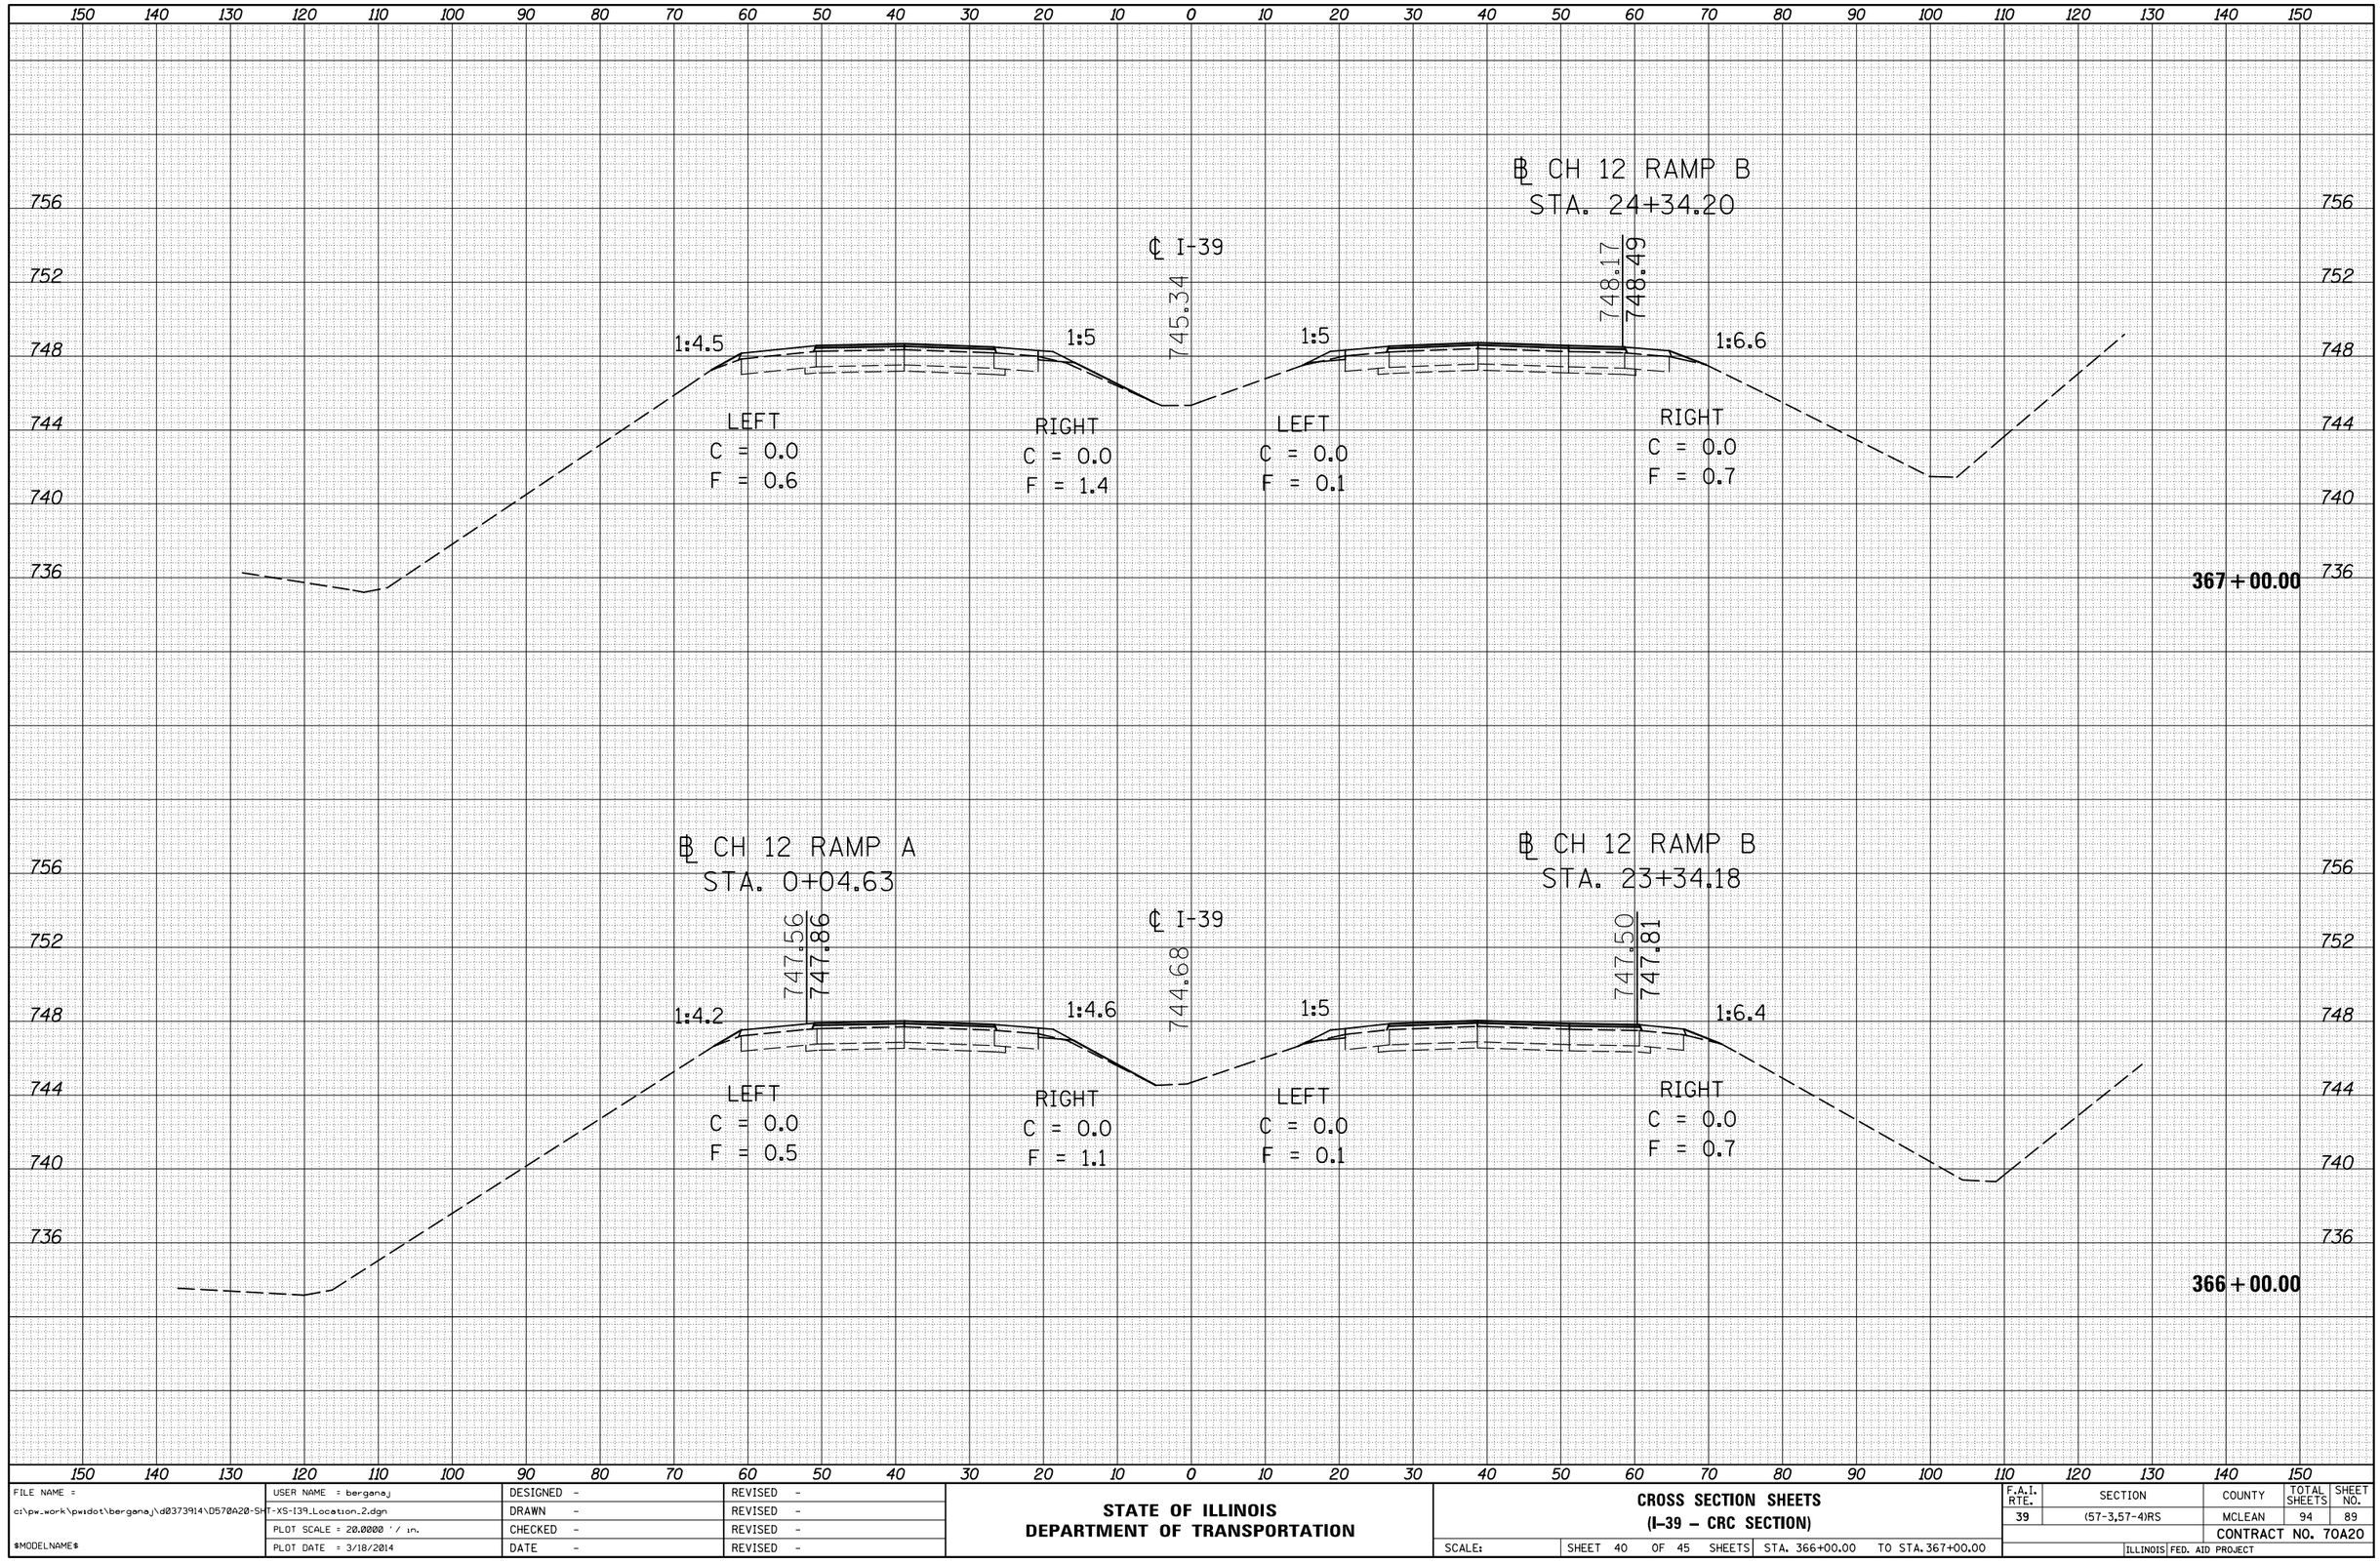

FINAL SURVEY	NOTE BOOK	SURVEYED	PLOTTED	TEMPLATE	AREAS	AREAS CHECKED	BY	DATE
NO.								

ORIGINAL SURVEY	NOTE BOOK	SURVEYED	PLOTTED	TEMPLATE	AREAS	AREAS CHECKED	BY	DATE
NO.								

FILE NAME = c:\pw_work\pwidot\bergaej\d0373914\D570A20-SHT-XS-I39_Location_2.dgn	USER NAME = bergaej	DESIGNED -	REVISED -
		DRAWN -	REVISED -
	PLOT SCALE = 20.0000 ' / in.	CHECKED -	REVISED -
$MODELNAME$	PLOT DATE = 3/18/2014	DATE -	REVISED -

STATE OF ILLINOIS
DEPARTMENT OF TRANSPORTATION

CROSS SECTION SHEETS
(I-39 – CRC SECTION)

SCALE: | SHEET 40 OF 45 SHEETS | STA. 366+00.00 | TO STA. 367+00.00

F.A.I. RTE.	SECTION	COUNTY	TOTAL SHEETS	SHEET NO.
39	(57-3,57-4)RS	MCLEAN	94	89
		CONTRACT NO. 70A20		
	ILLINOIS	FED. AID PROJECT		