PROPOSED RR2 IN WASHED OUT AREAS

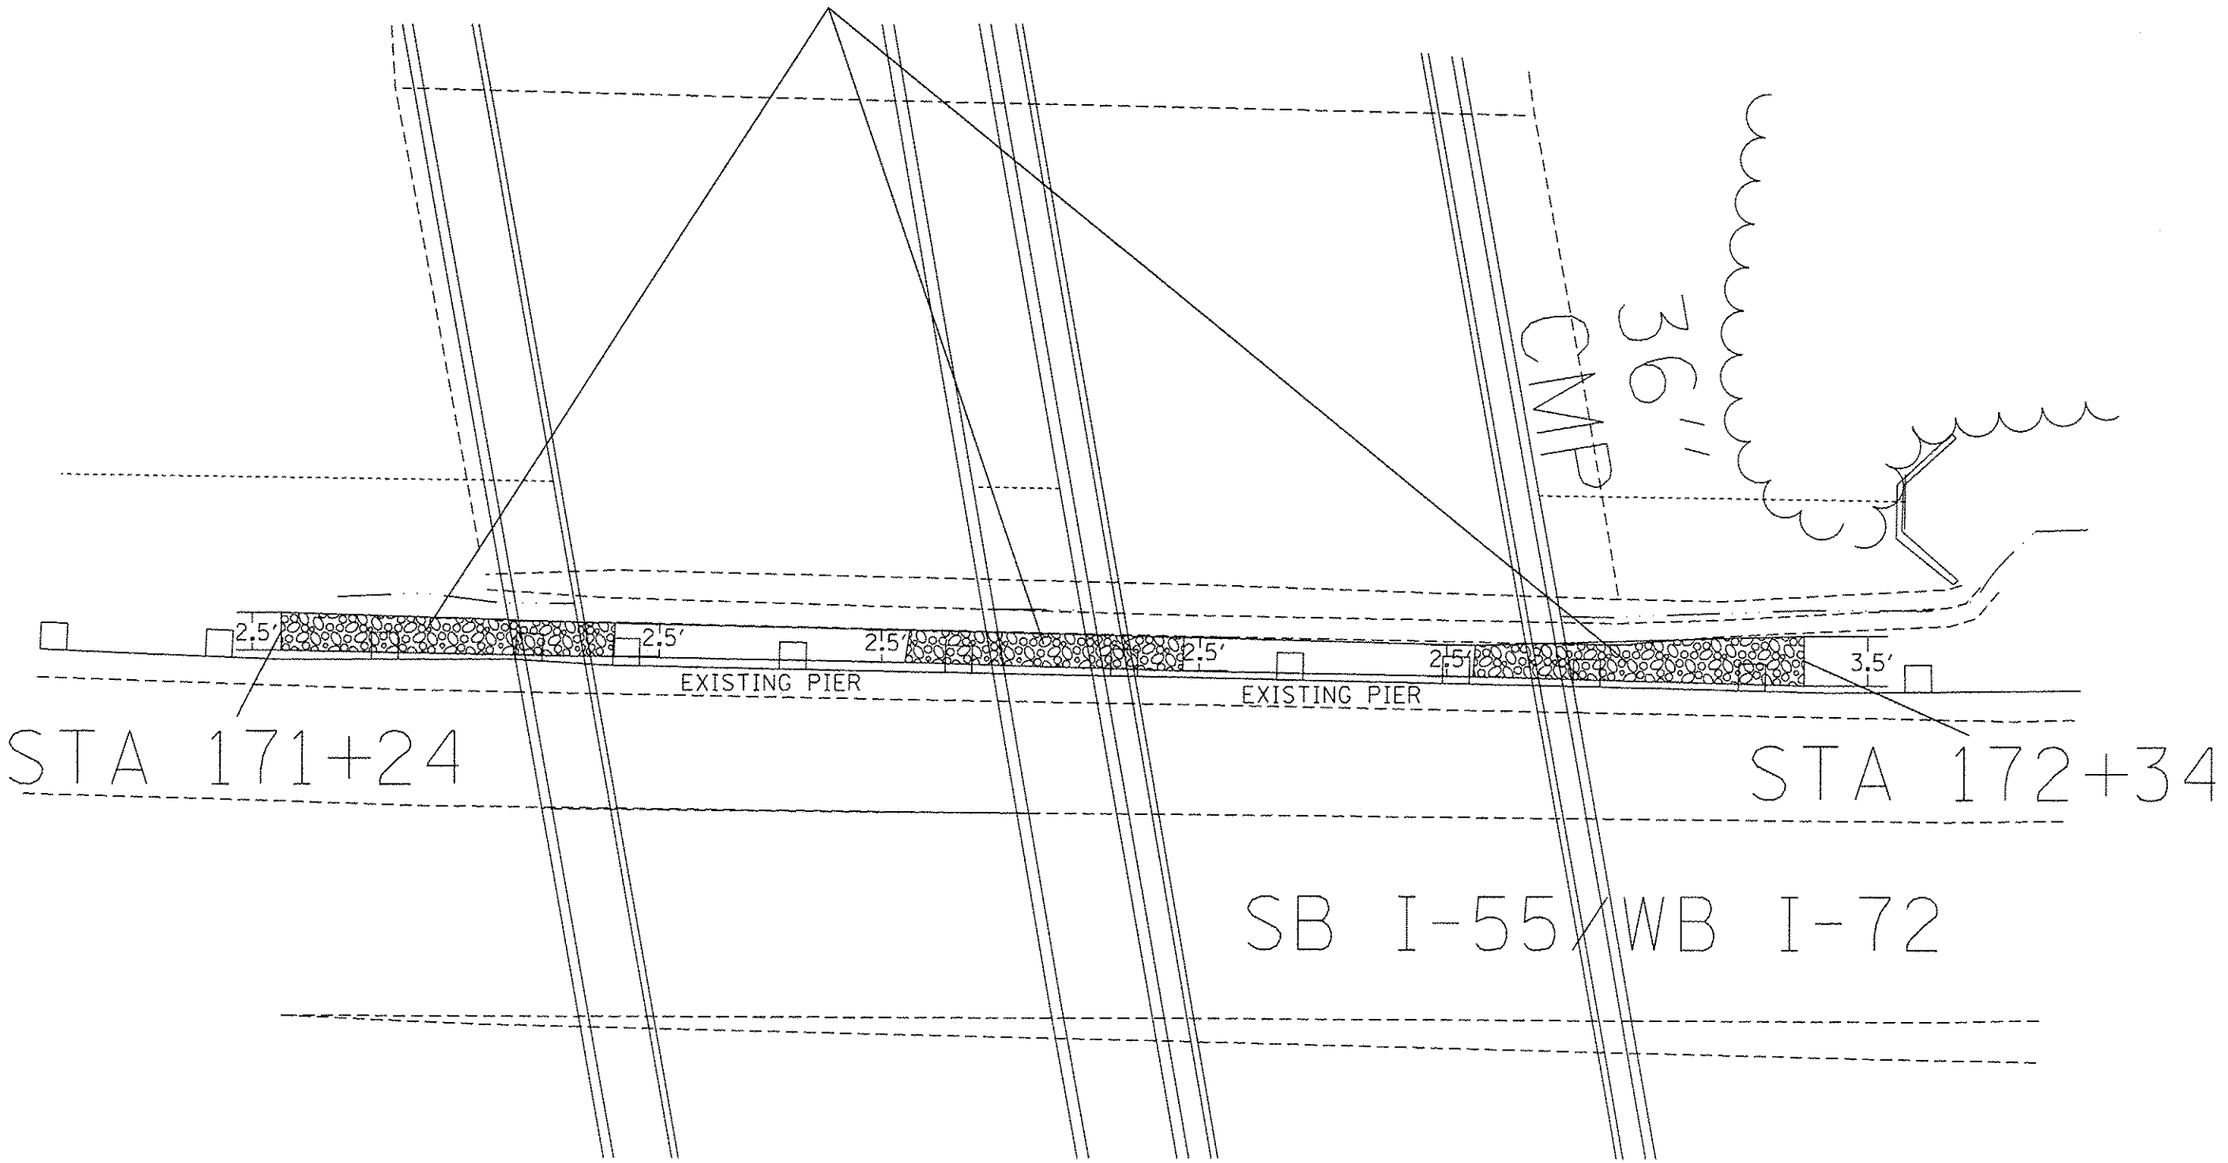

FILE NAME = c:\pw_work\pwidot\sparksgw\d0326237\D072F90-sht-details.dgn	USER NAME = sparksgw	DESIGNED -	REVISED -	STATE OF ILLINOIS DEPARTMENT OF TRANSPORTATION	RR2 LOCATION DETAIL	F.A.I. RTE.	SECTION	COUNTY	TOTAL SHEETS	SHEET NO.
	PLOT SCALE = 100.0000 ' / in.	DRAWN -	REVISED -			55	(84-3)I-4	SANGAMON	56	31
Default	PLOT DATE = Oct-17-2013 09:57:31AM	CHECKED -	REVISED -		SCALE: SHEET OF SHEETS STA. TO STA.			CONTRACT NO. 72F90		
		DATE -	REVISED -					ILLINOIS FED. AID PROJECT		