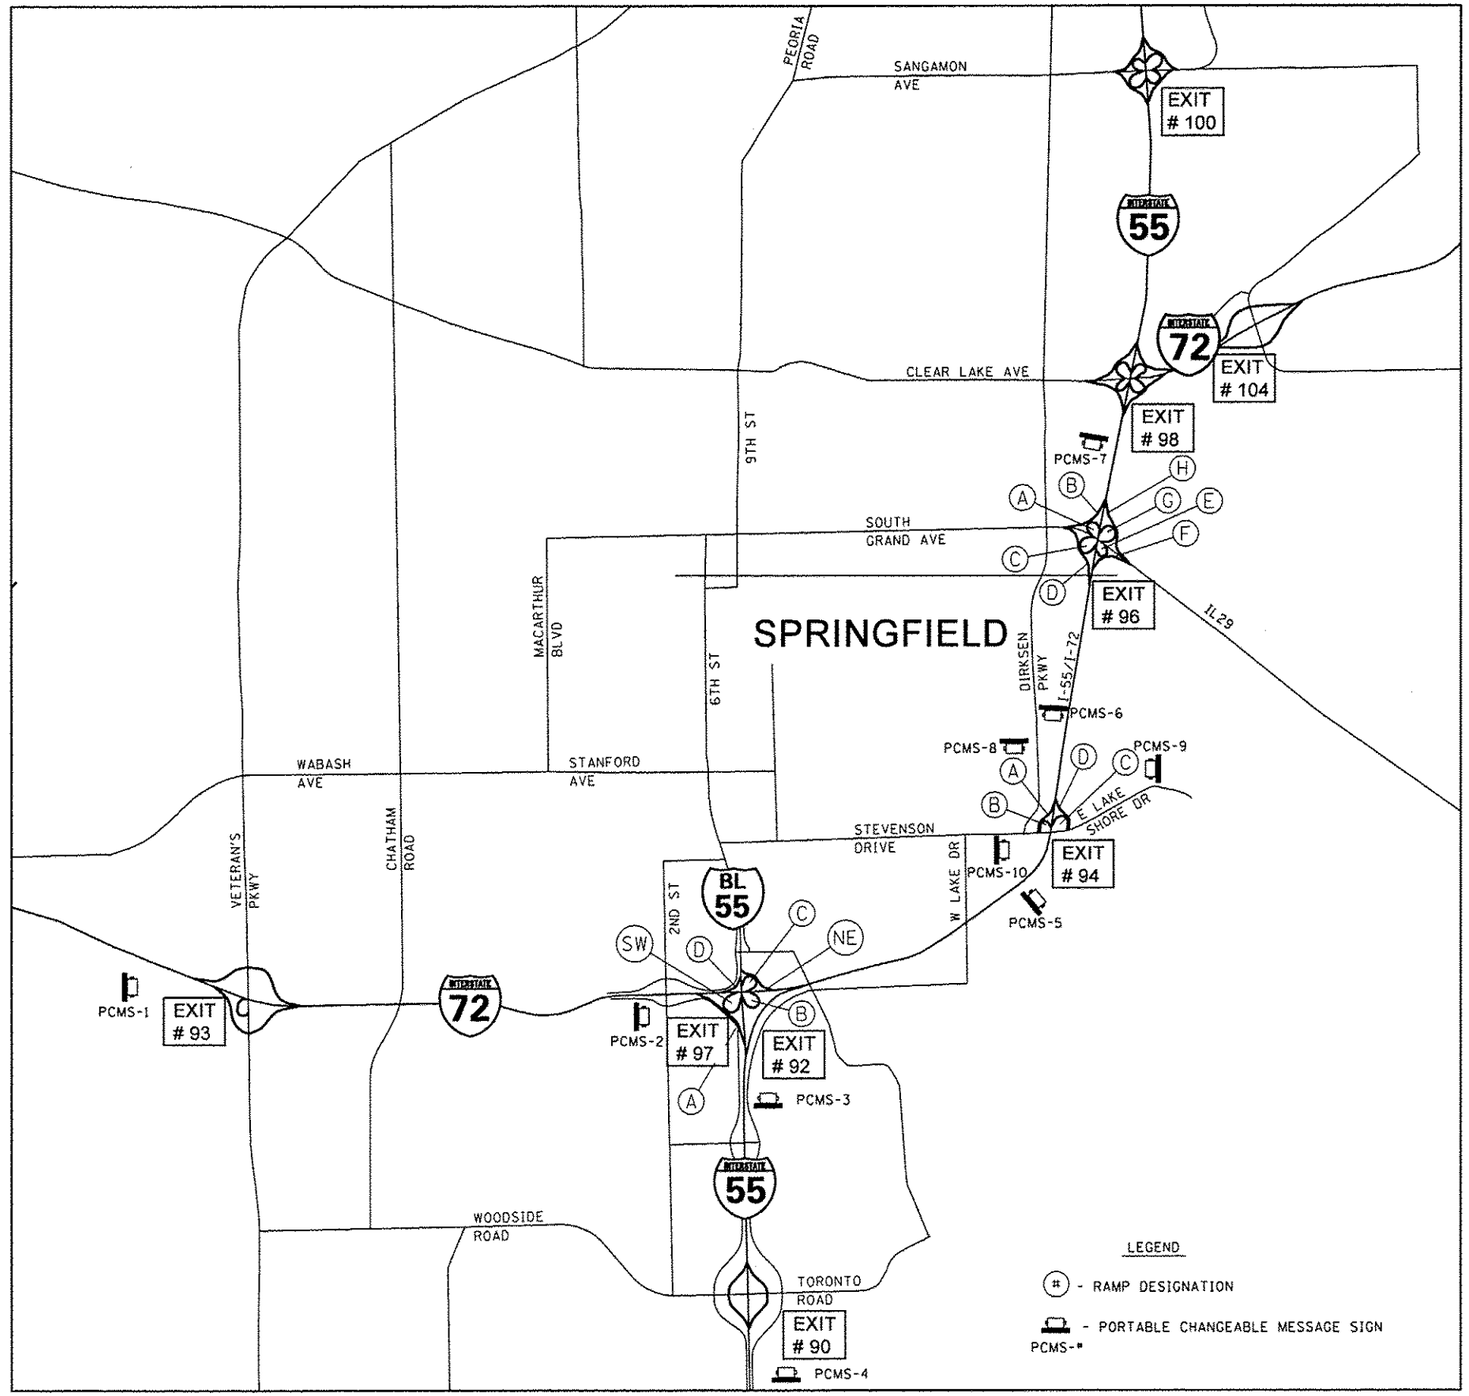

NOTE:
ALL MESSAGE BOARDS SHALL BY PROTECTED BY THREE, TYPE III BARRICADES, DRUMS, OR VERTICAL BARRICADES AT 50' CENTERS.

FILE NAME = c:\pw_work\pwidot\sparksgw\d0326237\D672F90-sht-datour sheets.dgn	USER NAME = sparksgw	DESIGNED -	REVISED -
		DRAWN -	REVISED -
	PLOT SCALE = 40.0000 ' / in.	CHECKED -	REVISED -
Default	PLOT DATE = Oct-17-2013 09:57:33AM	DATE -	REVISED -

STATE OF ILLINOIS
DEPARTMENT OF TRANSPORTATION

MESSAGE BOARD PLACEMENT SHEET

SCALE: | SHEET OF SHEETS | STA. | TO STA.

F.A.I. RTE.	SECTION	COUNTY	TOTAL SHEETS	SHEET NO.
55	(84-3)I-4	SANGAMON	56	32
		CONTRACT NO. 72F90		
	ILLINOIS FED. AID PROJECT			