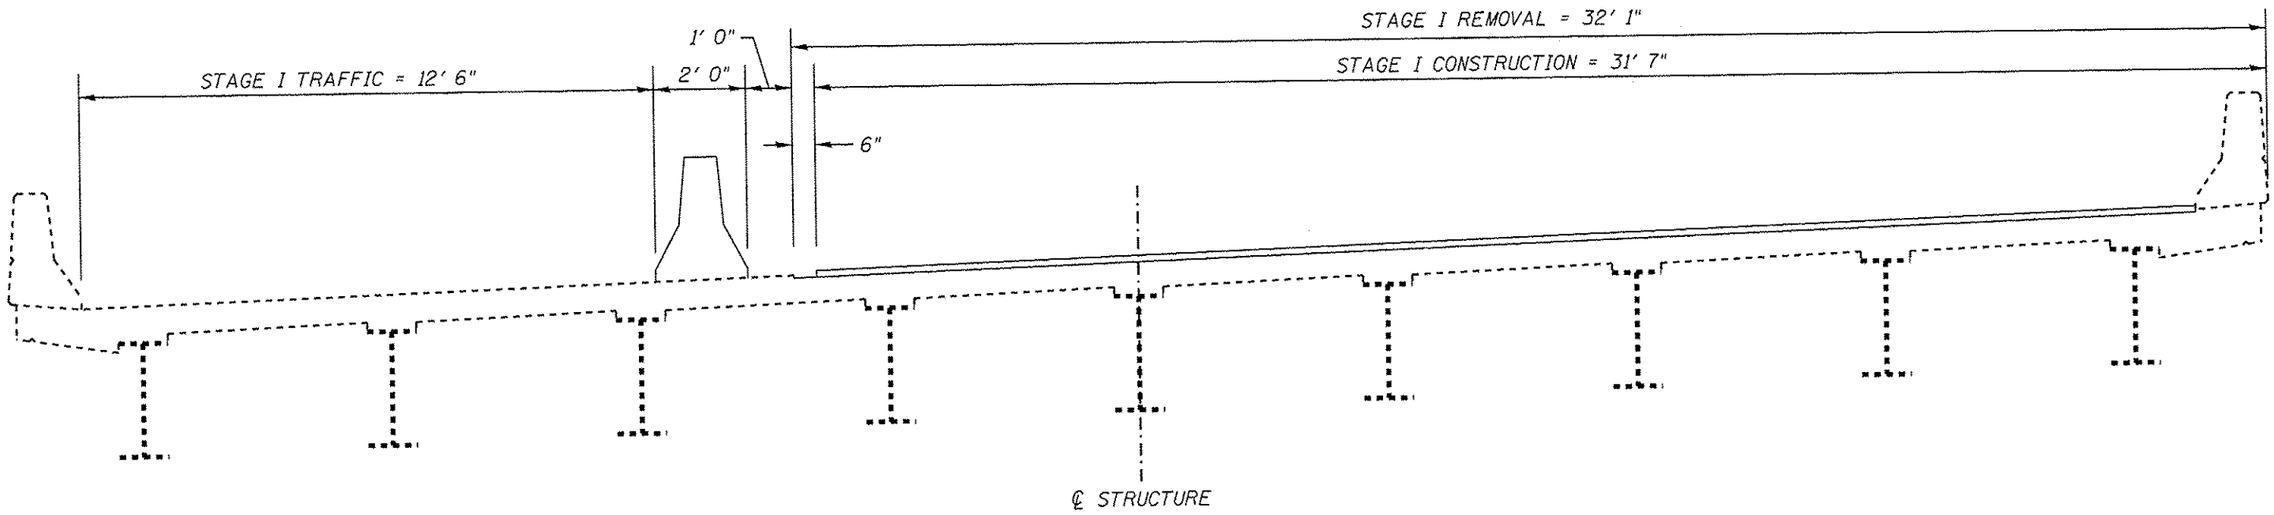

STAGE I CROSS SECTION (LOOKING EAST)

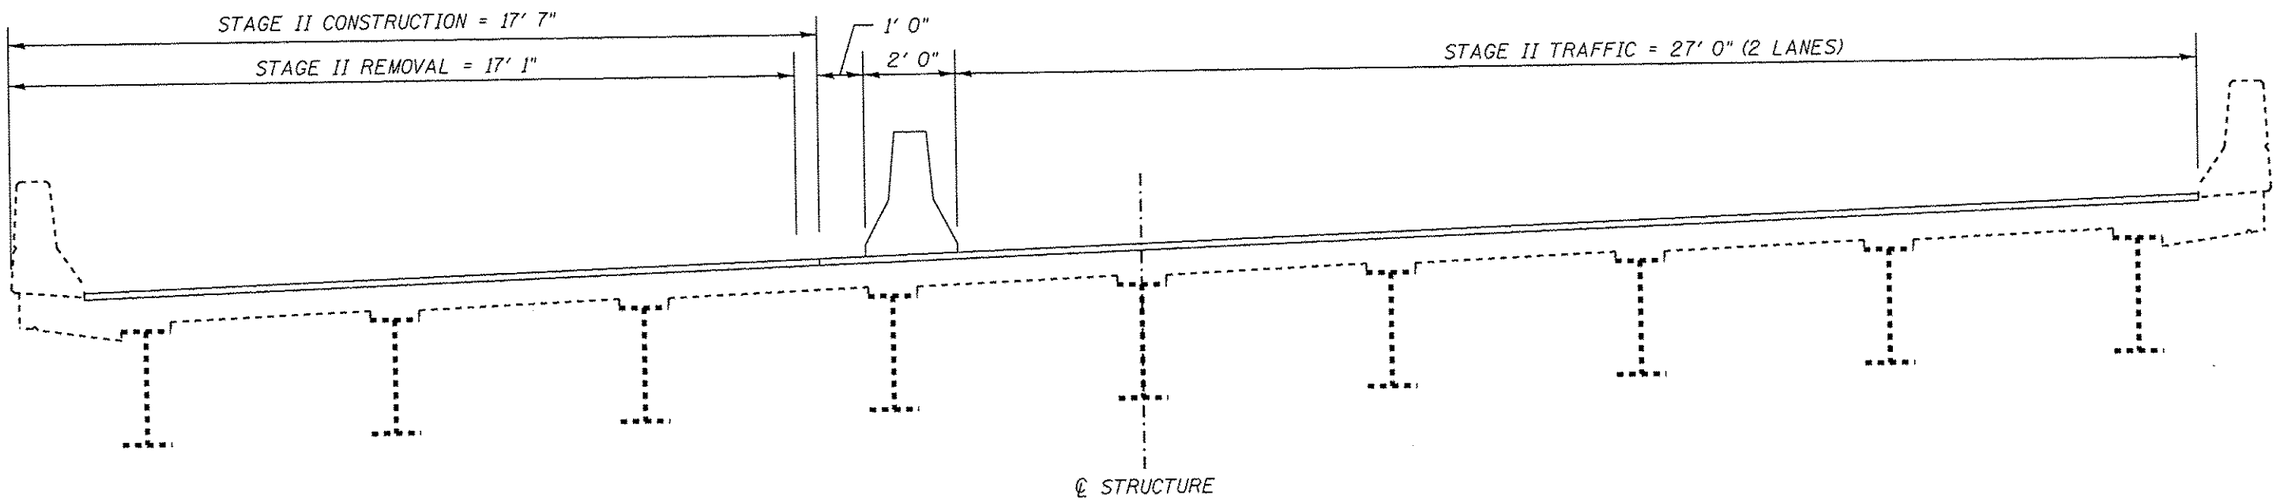

STAGE II CROSS SECTION (LOOKING EAST)

FILE NAME = O:\OPERATIONS\Bridgeplans.CAD\72G85 - 8340198 overlay\Complete Plans and TC.dgn	USER NAME = dudleybm	DESIGNED -	REVISED -
		DRAWN -	REVISED -
	PLOT SCALE = 40.0000 ' / in.	CHECKED -	REVISED -
Default	PLOT DATE = Apr-09-2014 02:02:58PM	DATE -	REVISED -

STATE OF ILLINOIS
DEPARTMENT OF TRANSPORTATION

TRAFFIC STAGING DETAIL

SCALE: | SHEET OF SHEETS | STA. | TO STA.

F.A.P. RTE.	SECTION	COUNTY	TOTAL SHEETS	SHEET NO.
67	(1072) BDR	SANGAMON	23	7
		CONTRACT NO. 72G85		
		ILLINOIS FED. AID PROJECT		