LEGEND

- Drum with steady burning bi-directional light
- Temporary concrete barrier
- Work area
- Sign
- Type III barricade
- Impact attenuator
- Arrow board

NOTES:

1. DURING ALL HYDROSCARIFICATION OPERATIONS, THE CONTRACTOR SHALL CLOSE JEFFERSON STREET AT LINCOLN STREET AS SHOWN ON THE TRAFFIC CONTROL DETAIL ON SHEET #13 . CLOSURE OF JEFFERSON STREET SHALL ONLY BE PERMITTED FROM 7:00 PM TO 6:00 AM.
2. ALL TRAFFIC CONTROL ITEMS SHOWN ON THE STAGE I AND STAGE II TRAFFIC CONTROL DETAILS SHALL BE PAID FOR UNDER THE TRAFFIC CONTROL AND PROTECTION, STANDARD 701601 (SPECIAL) PAY ITEM.
3. DETOUR SIGNING FOR THE CLOSURE OF JEFFERSON STREET WILL BE PROVIDED BY DISTRICT 6 BUREAU OF OPERATIONS. BUREAU OF OPERATIONS SHALL BE CONTACTED 14 DAYS PRIOR TO THE START OF CONSTRUCTION. THE CONTACT PERSON SHALL BE MARSHALL METCALF, PHONE (217) 785-5312.

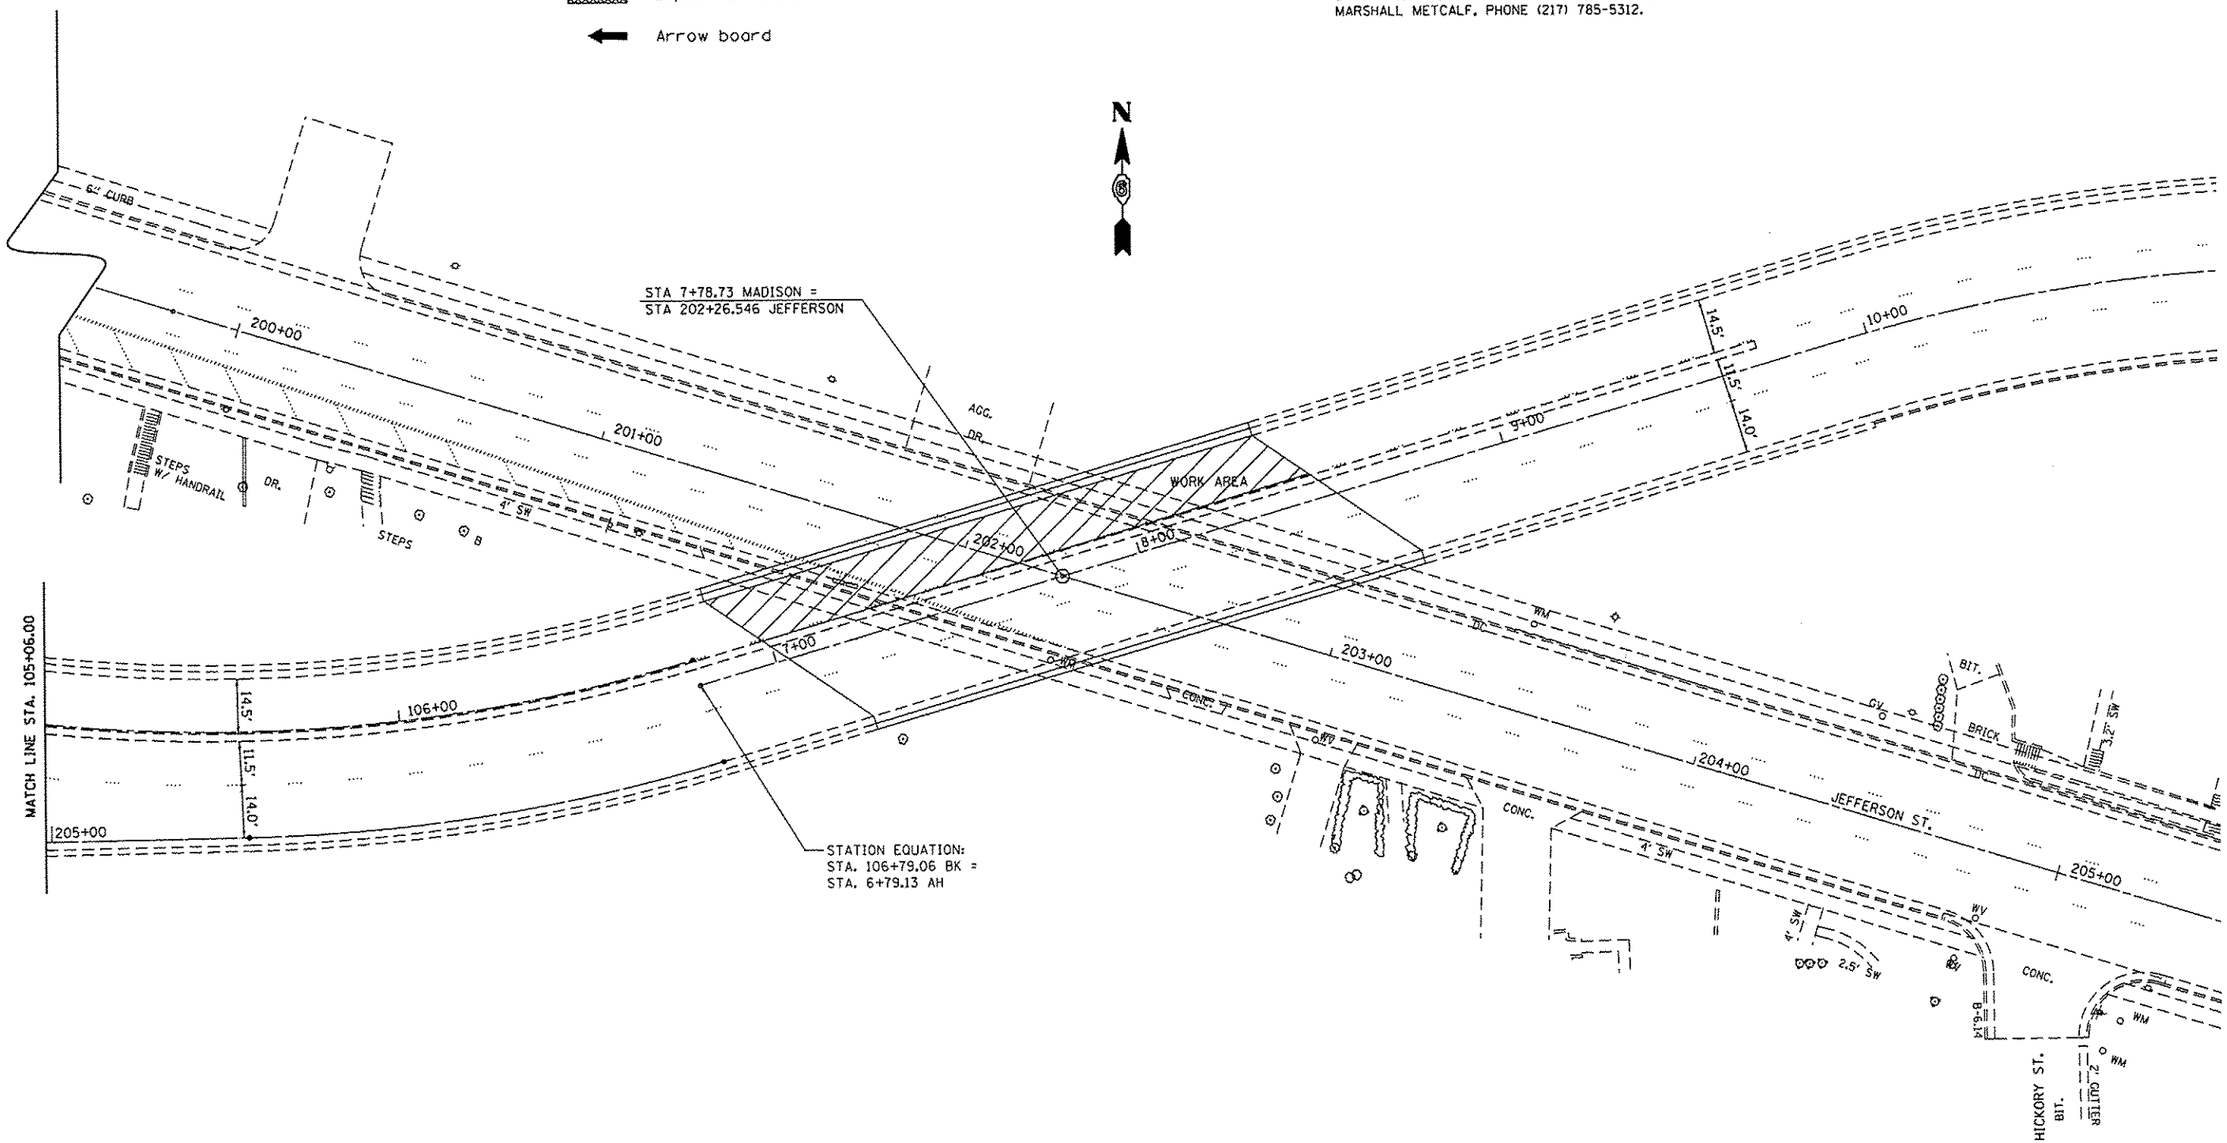

FILE NAME = D:\OPERATIONS\Bridgeplans.CAD\72G85 - 0340198 overlay\Complete Plans and TC.dgn	USER NAME = dudleybm	DESIGNED - DMS	REVISED -
		DRAWN - DMS	REVISED -
	PLOT SCALE = 40.0000 ' / in.	CHECKED -	REVISED -
Default	PLOT DATE = Apr-29-2014 02:03:49PM	DATE -	REVISED -

STATE OF ILLINOIS
DEPARTMENT OF TRANSPORTATION

STAGE II TRAFFIC CONTROL DETAIL

SCALE: | SHEET 2 OF 2 SHEETS | STA. | TO STA.

F.A.P. RTE.	SECTION	COUNTY	TOTAL SHEETS	SHEET NO.
67	(107Z) BDR	SANGAMON	23	12
		CONTRACT NO. 72G85		
	ILLINOIS	FED. AID PROJECT		