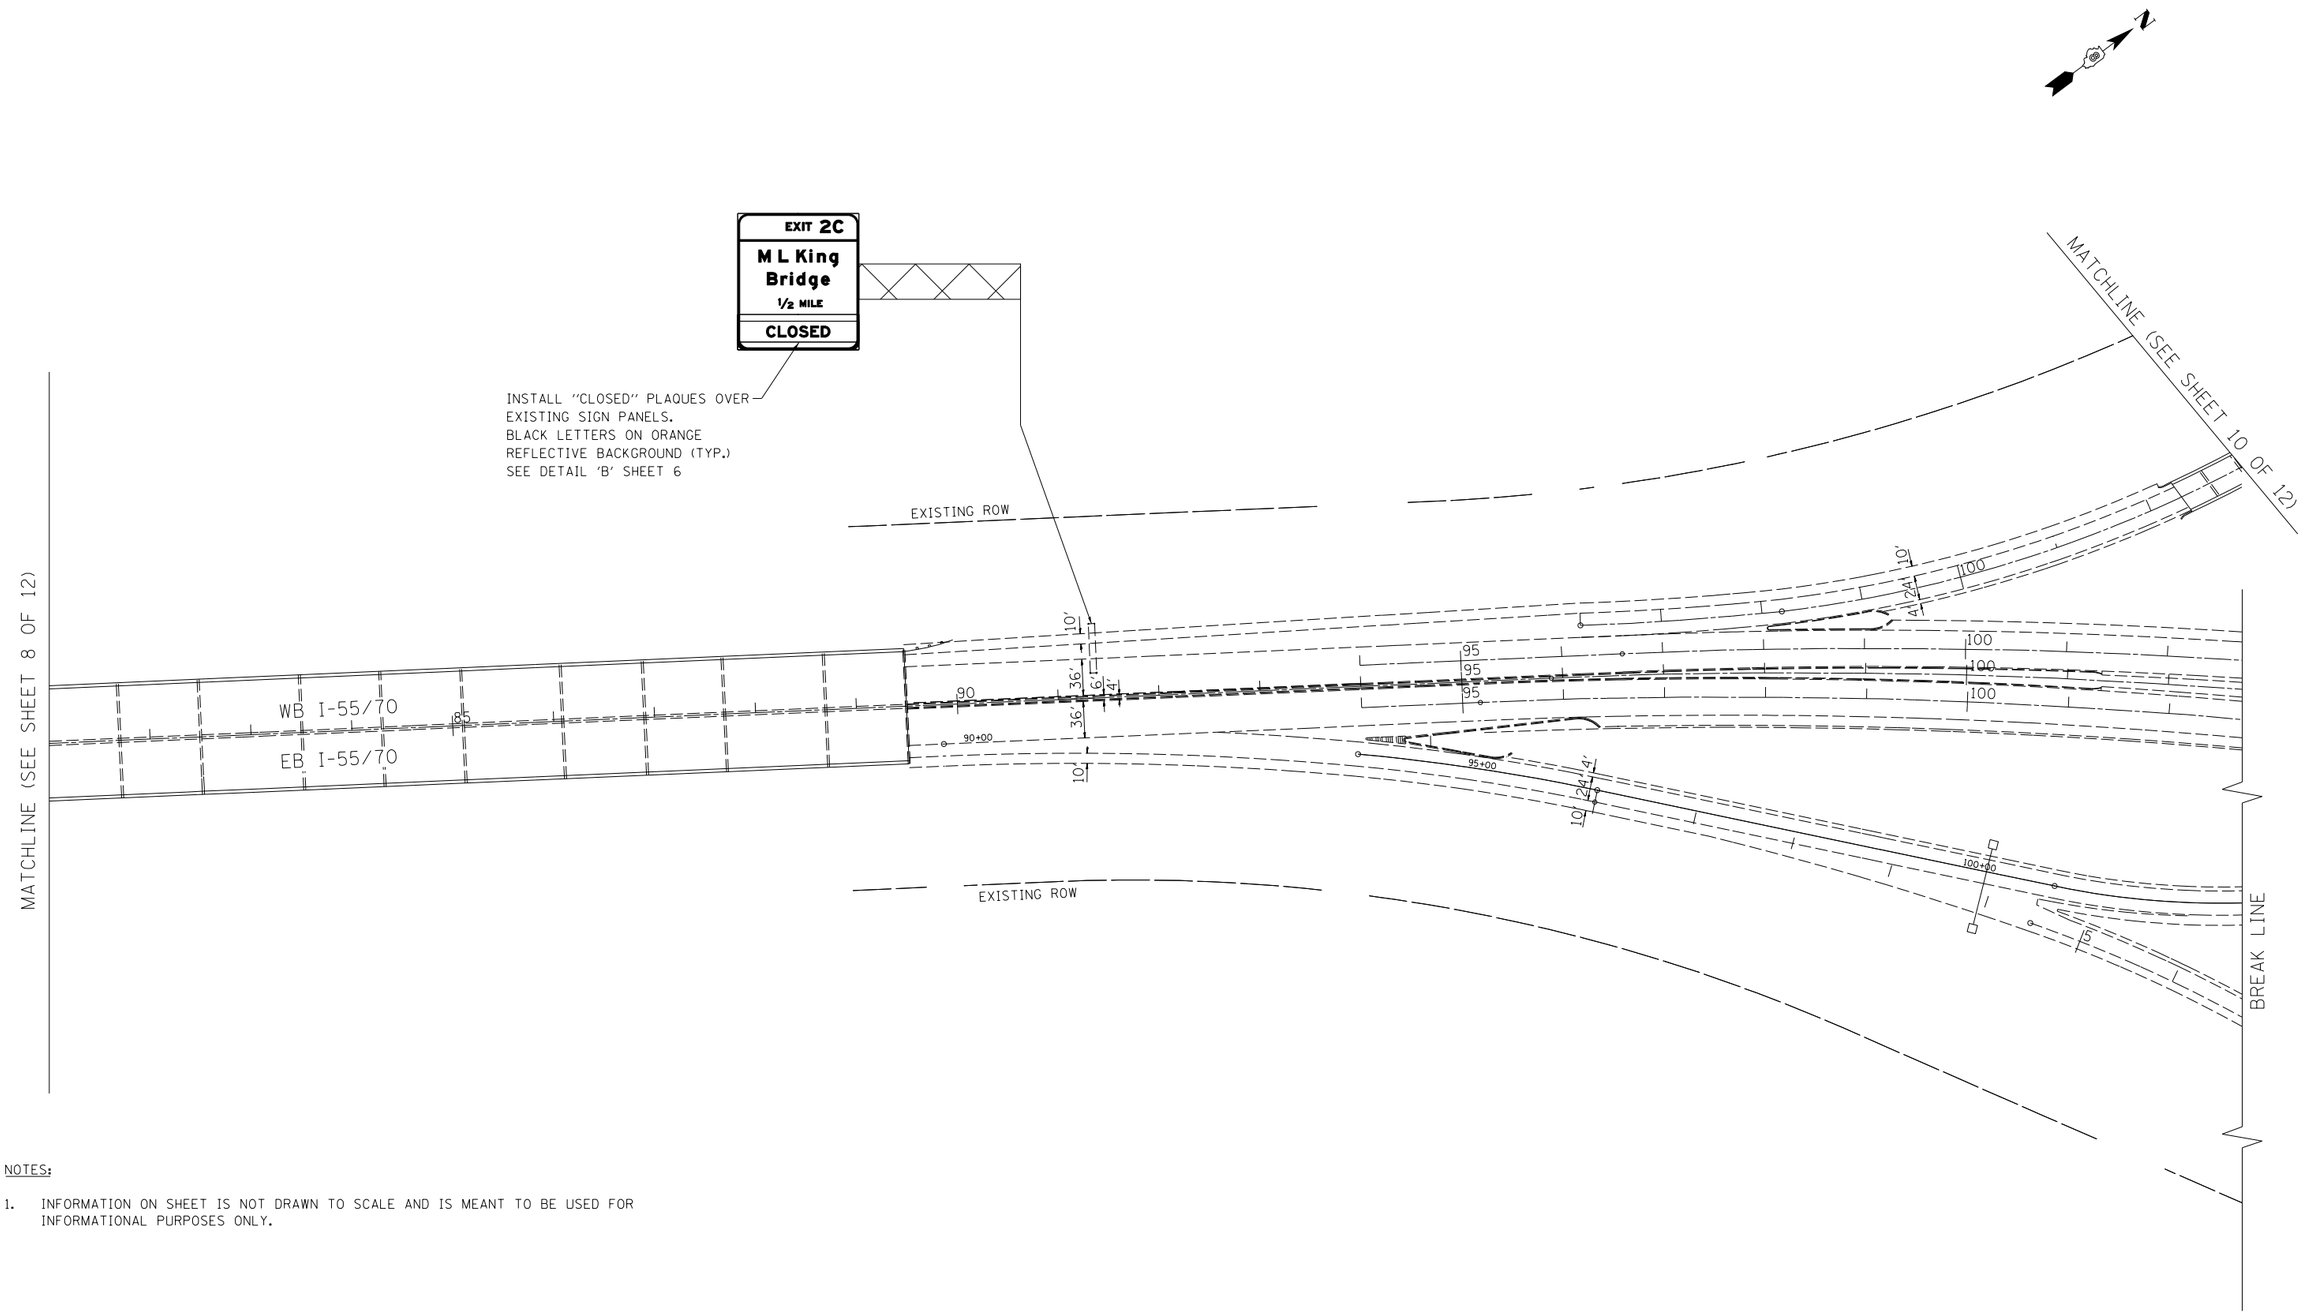

NOTES:

1. INFORMATION ON SHEET IS NOT DRAWN TO SCALE AND IS MEANT TO BE USED FOR INFORMATIONAL PURPOSES ONLY.

LIN ENGINEERING, LTD. Consulting Engineers Chatham, Illinois	USER NAME = $USER$	DESIGNED - RC	REVISED -	STATE OF ILLINOIS DEPARTMENT OF TRANSPORTATION	TRAFFIC CONTROL AND PROTECTION PLAN MLK BRIDGE OVER MISSISSIPPI RIVER			F.A.P. RTE.	SECTION	COUNTY	TOTAL SHEETS	SHEET NO.
		DRAWN - RC	REVISED -					799	1BR, DRS-2	ST. CLAIR	156	15
	PLOT SCALE = $SCALE$	CHECKED - GRE	REVISED -							CONTRACT NO. 76B03		
	PLOT DATE = $DATE$	DATE - 03/2014	REVISED -		SCALE: N.T.S.	SHEET NO. 9 OF 12 SHEETS	STA. 81+00.00 TO STA. 103+00.00		ILLINOIS FED. AID PROJECT			