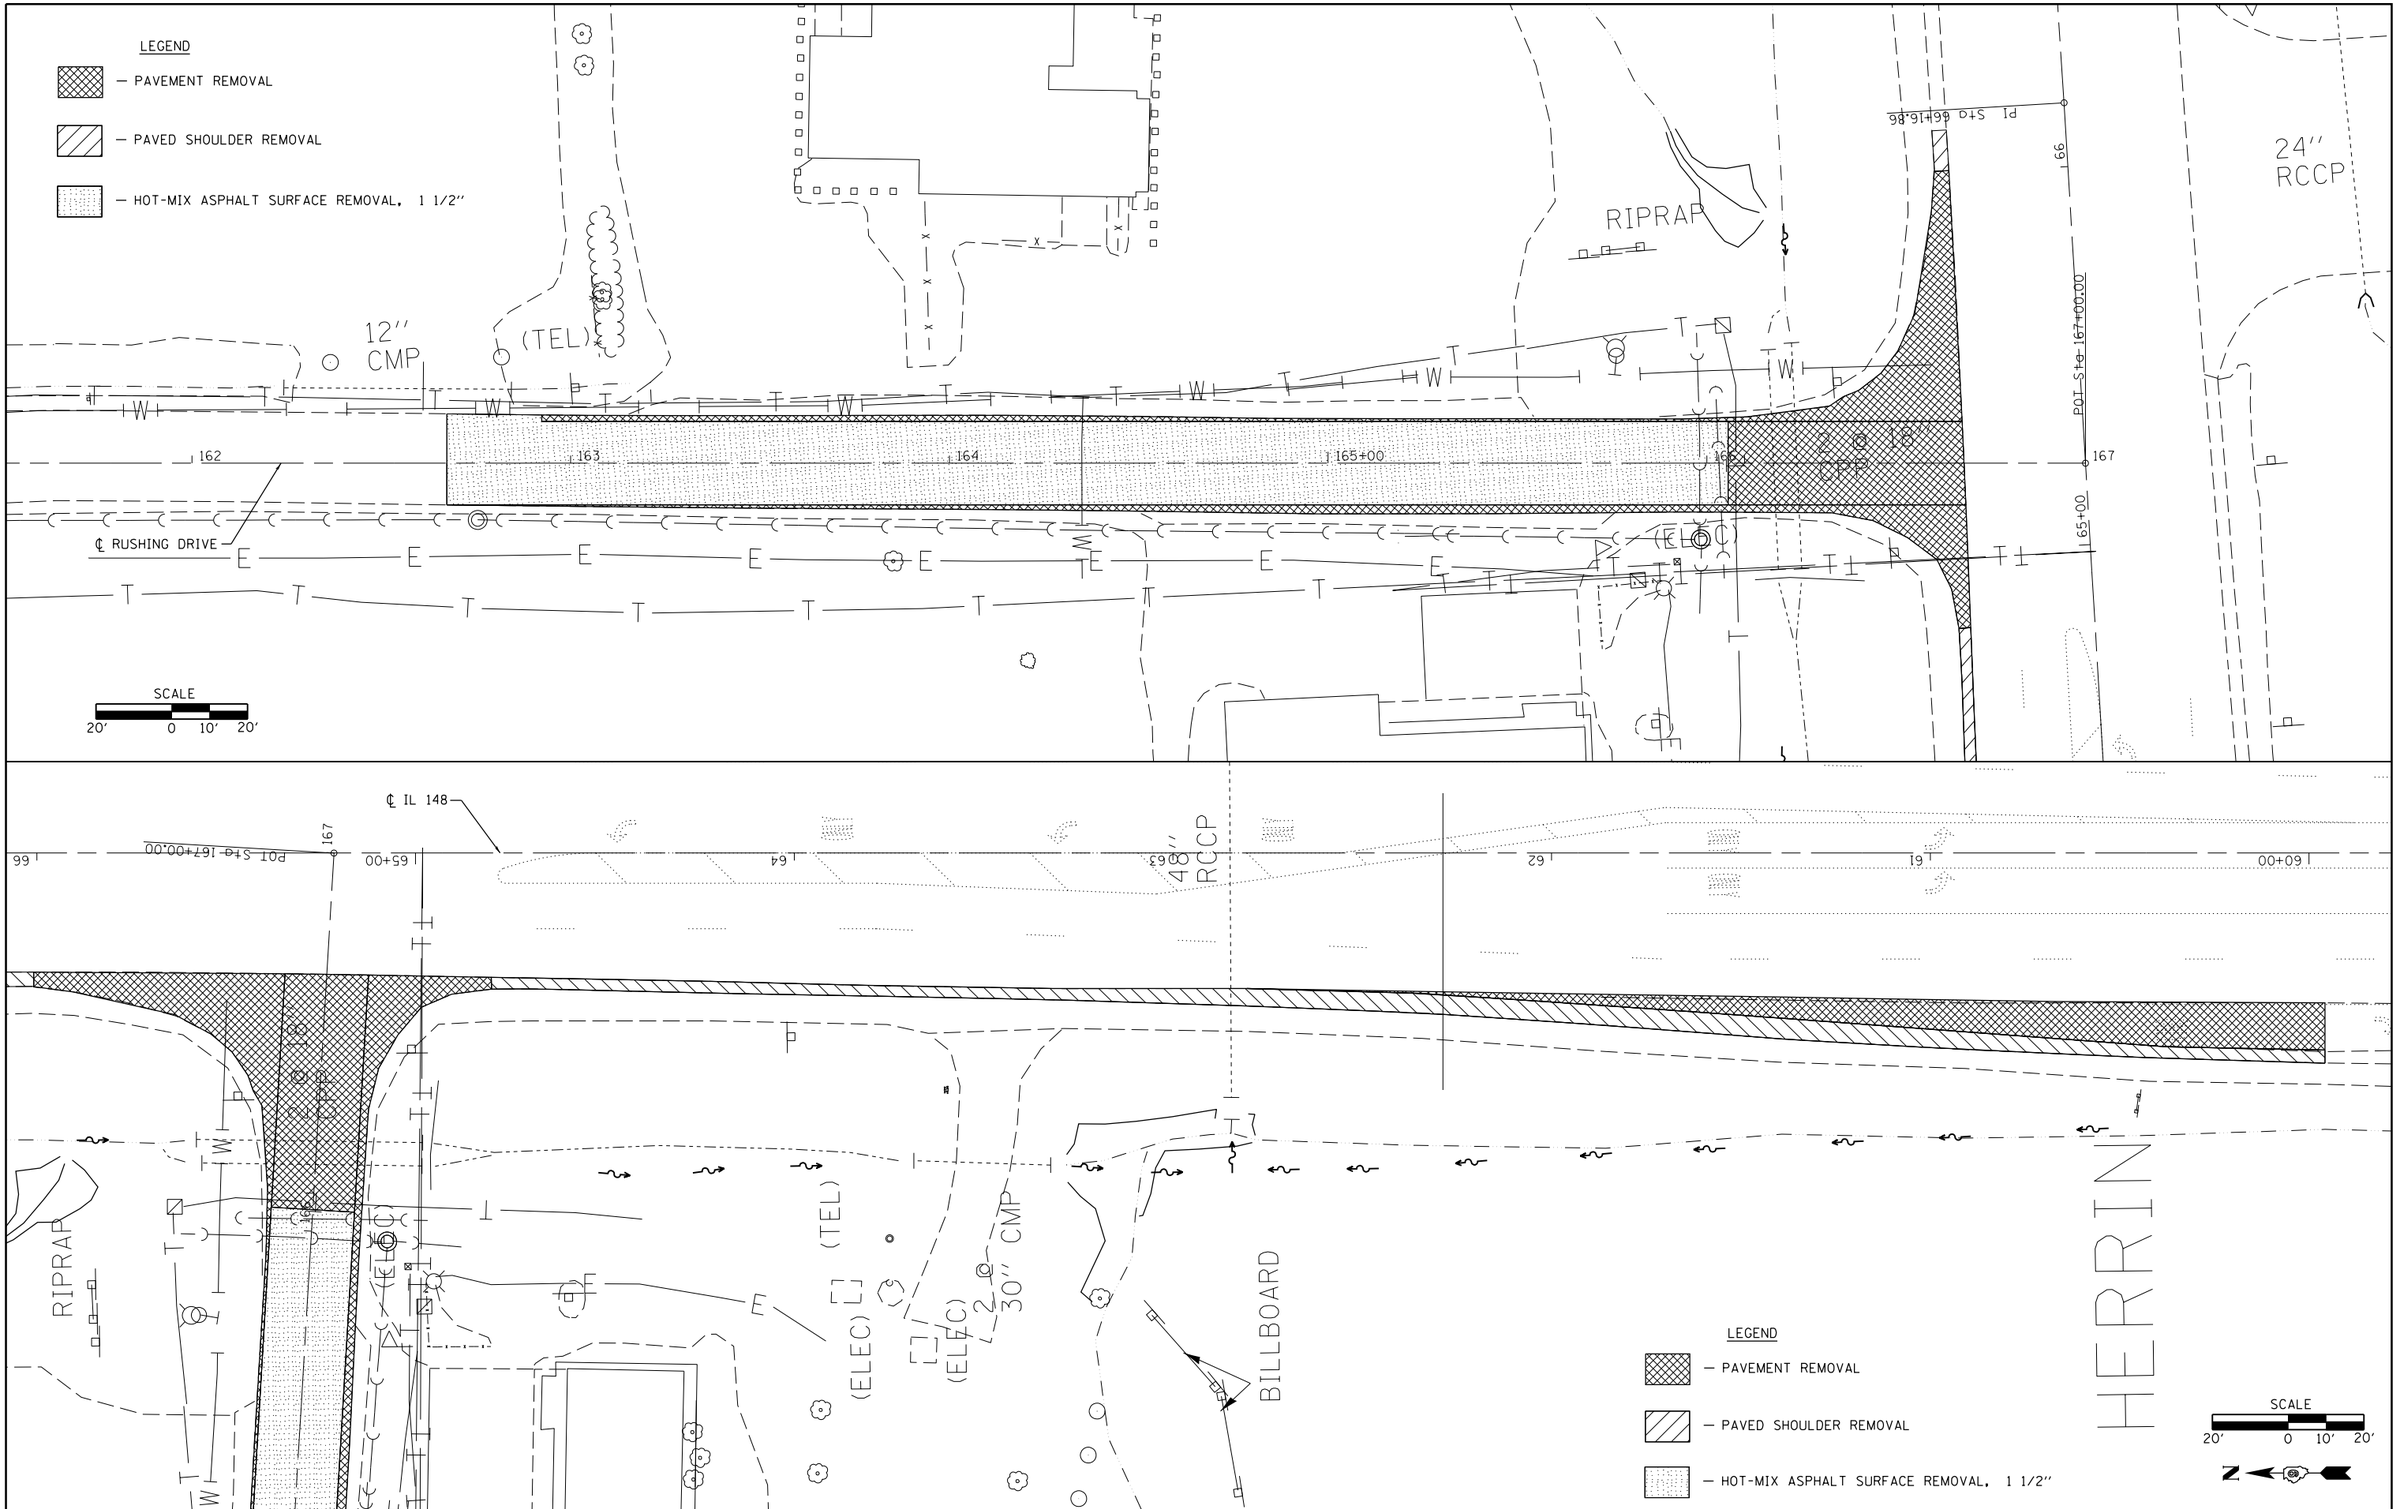

FILE NAME = c:\pw_work\pwidot\pufferaa\d0374570\78402-shtd-stageconstruction.dgn	USER NAME = $USER$	DESIGNED -	REVISED -	STATE OF ILLINOIS DEPARTMENT OF TRANSPORTATION	REMOVAL SHEET	F.A.P. RTE. 726	SECTION (1-2) N-3	COUNTY WILLIAMSON	TOTAL SHEETS 50 / SHEET NO. 21
		DRAWN -	REVISED -					CONTRACT NO. 78402	
	PLOT SCALE = 40.0000 ' / in.	CHECKED -	REVISED -						
$MODELNAME$	PLOT DATE = 3/28/2014	DATE -	REVISED -		SCALE: SHEET OF SHEETS STA. TO STA.		ILLINOIS FED. AID PROJECT		