TYPICAL SECTION #8

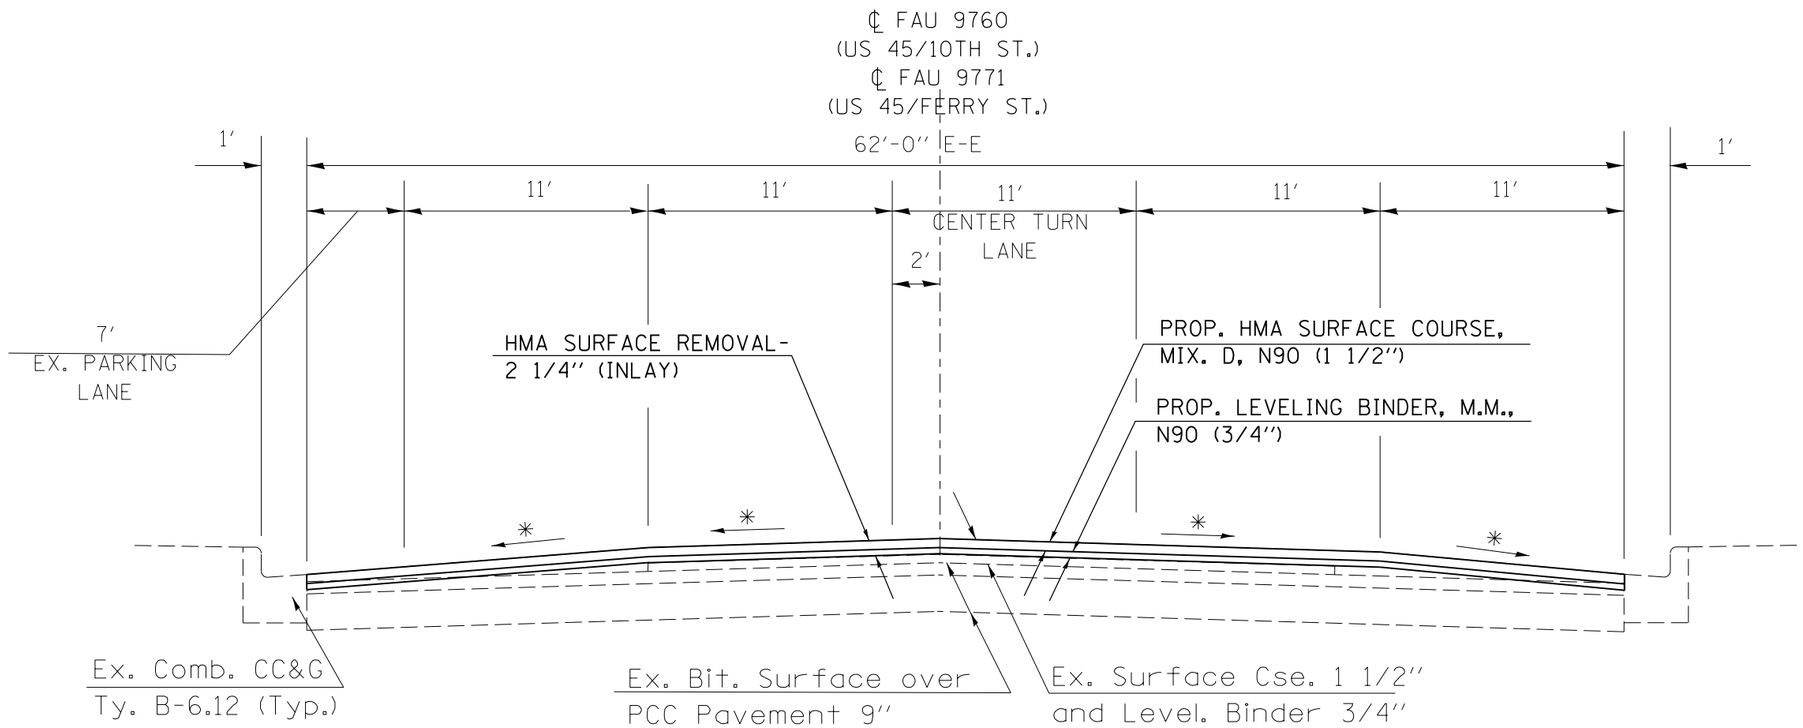

✳ MATCH EX. SLOPE

TO BE USED:
FAU 9760/10TH ST.
LT. & RT. STA. 1115+52 TO STA. 1131+26
OMIT FROM STA. 1131+26 TO STA. 1134+47
LT. & RT. STA. 1134+47 TO STA. 1137+25

• FAU 9760 (US 45)

FILE NAME = c:\pw_work\pwidot\mccordkr\d0381606\78404-sht-plan.dgn	USER NAME = mccordkr	DESIGNED -	REVISED -	STATE OF ILLINOIS DEPARTMENT OF TRANSPORTATION	TYPICAL SECTION #8	F.A.• RTE.	SECTION	COUNTY	TOTAL SHEETS	SHEET NO.
		DRAWN -	REVISED -			•	41RS-7	MASSAC	29	12
	PLOT SCALE = 100.0000 ' / in.	CHECKED -	REVISED -					CONTRACT NO. 78404		
	PLOT DATE = 3/19/2014	DATE -	REVISED -		SCALE: SHEET NO. OF SHEETS STA. TO STA.		ILLINOIS	FED. AID PROJECT		