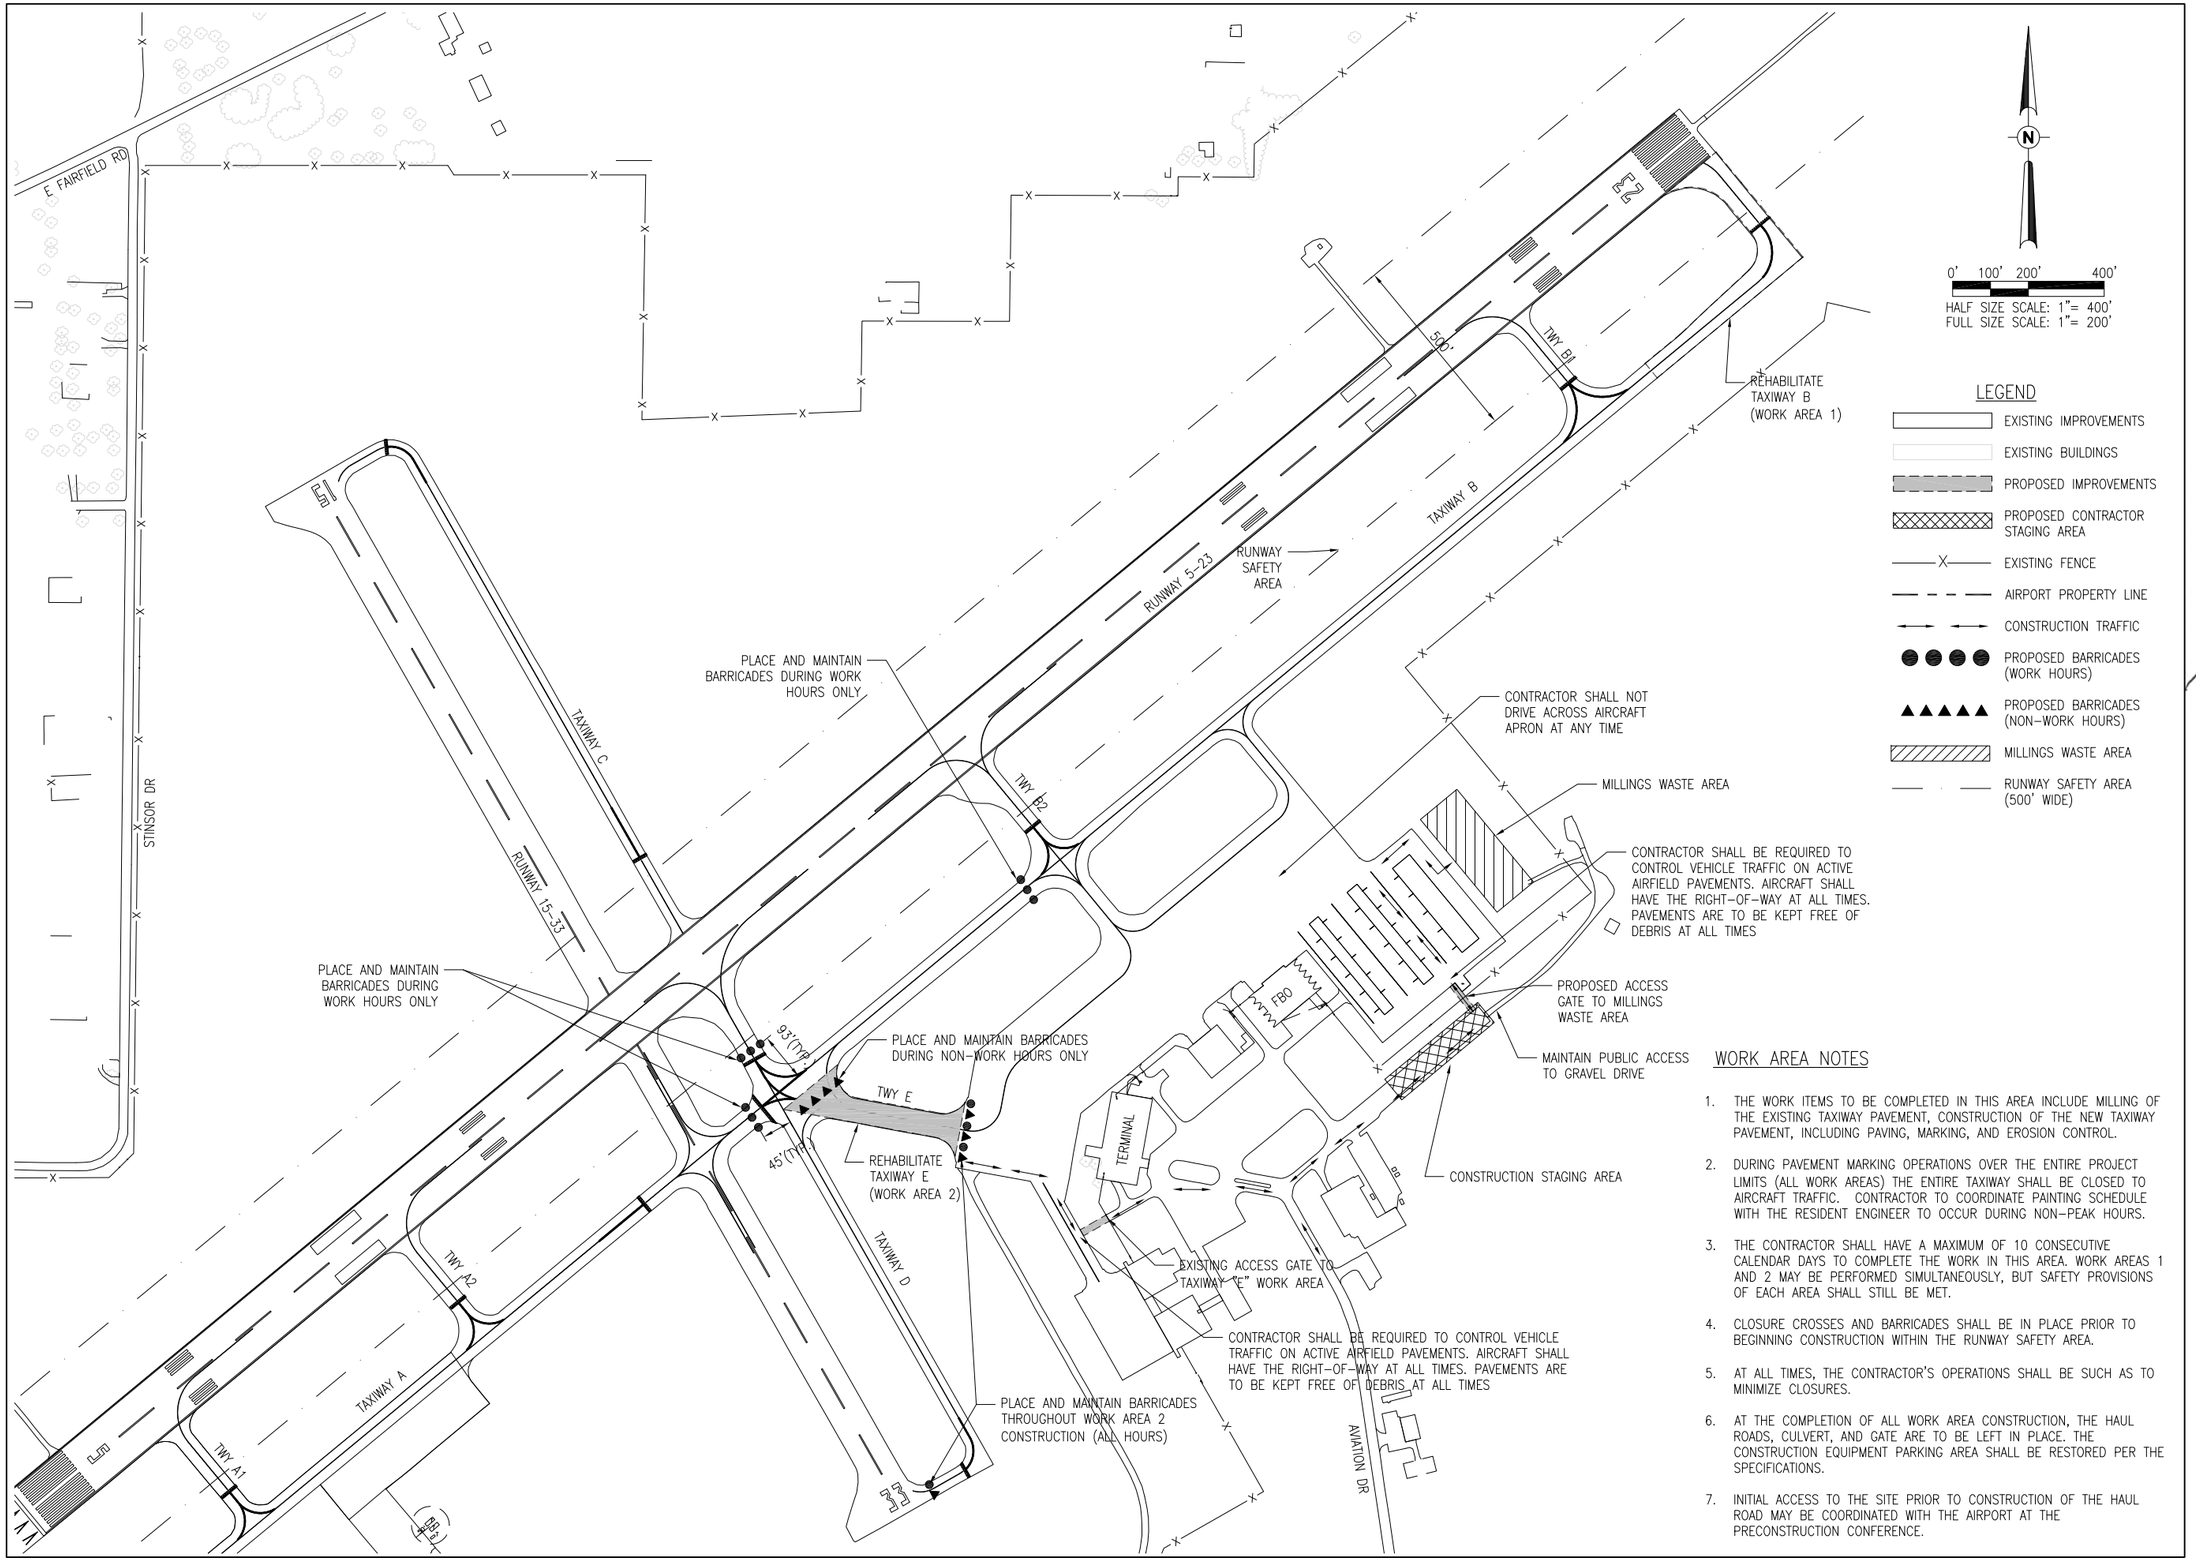

WORK AREA NOTES

1. THE WORK ITEMS TO BE COMPLETED IN THIS AREA INCLUDE MILLING OF THE EXISTING TAXIWAY PAVEMENT, CONSTRUCTION OF THE NEW TAXIWAY PAVEMENT, INCLUDING PAVING, MARKING, AND EROSION CONTROL.
2. DURING PAVEMENT MARKING OPERATIONS OVER THE ENTIRE PROJECT LIMITS (ALL WORK AREAS) THE ENTIRE TAXIWAY SHALL BE CLOSED TO AIRCRAFT TRAFFIC. CONTRACTOR TO COORDINATE PAINTING SCHEDULE WITH THE RESIDENT ENGINEER TO OCCUR DURING NON-PEAK HOURS.
3. THE CONTRACTOR SHALL HAVE A MAXIMUM OF 10 CONSECUTIVE CALENDAR DAYS TO COMPLETE THE WORK IN THIS AREA. WORK AREAS 1 AND 2 MAY BE PERFORMED SIMULTANEOUSLY, BUT SAFETY PROVISIONS OF EACH AREA SHALL STILL BE MET.
4. CLOSURE CROSSES AND BARRICADES SHALL BE IN PLACE PRIOR TO BEGINNING CONSTRUCTION WITHIN THE RUNWAY SAFETY AREA.
5. AT ALL TIMES, THE CONTRACTOR'S OPERATIONS SHALL BE SUCH AS TO MINIMIZE CLOSURES.
6. AT THE COMPLETION OF ALL WORK AREA CONSTRUCTION, THE HAUL ROADS, CULVERT, AND GATE ARE TO BE LEFT IN PLACE. THE CONSTRUCTION EQUIPMENT PARKING AREA SHALL BE RESTORED PER THE SPECIFICATIONS.
7. INITIAL ACCESS TO THE SITE PRIOR TO CONSTRUCTION OF THE HAUL ROAD MAY BE COORDINATED WITH THE AIRPORT AT THE PRECONSTRUCTION CONFERENCE.

HANSON
Engineering | Planning | Allied Services

Offices Nationwide
www.hanson-inc.com

Hanson Professional Services Inc.
1525 S. 6th Street
Springfield, IL 62703
phone: 217-788-2450
fax: 217-788-2503

Illinois Licensed
Professional Service Corporation
#184-001084

MT. VERNON AIRPORT
MT. VERNON, ILLINOIS

100 Aviation Dr
Mt. Vernon, IL 62864

STATE OF ILLINOIS
BARRY S. STOLZ
062-057281
LICENSED PROFESSIONAL ENGINEER
EXP. 11/30/15
5/9/14

REHABILITATE
TAXIWAYS B & E

IDA No: MVN-4326

Contract No. MV060

NO.	DATE	DESCRIPTION		
		LAY	DWN	REV

ISSUE: MAY 9, 2014
PROJECT NO: 13A0077D
CAD FILE: C-004-SFY.DWG
LAYOUT BY: JRH 03/19/2014
DRAWN BY: JRH 03/19/2014
REVIEWED BY: JSL 04/21/2014

© Copyright Hanson Professional Services Inc. 2013

SHEET TITLE

SAFETY AND
PHASING
PLAN-WORK AREA 2
TAXIWAY "E"

MAY 12, 2014 4:40 PM STOLZ01547
pw:\\sjs-svr306.hanson.com:Hanson Projects\Documents\13Jobs\13A0077\13A0077D\CAD\Airport\Sheet\C-004-SFY