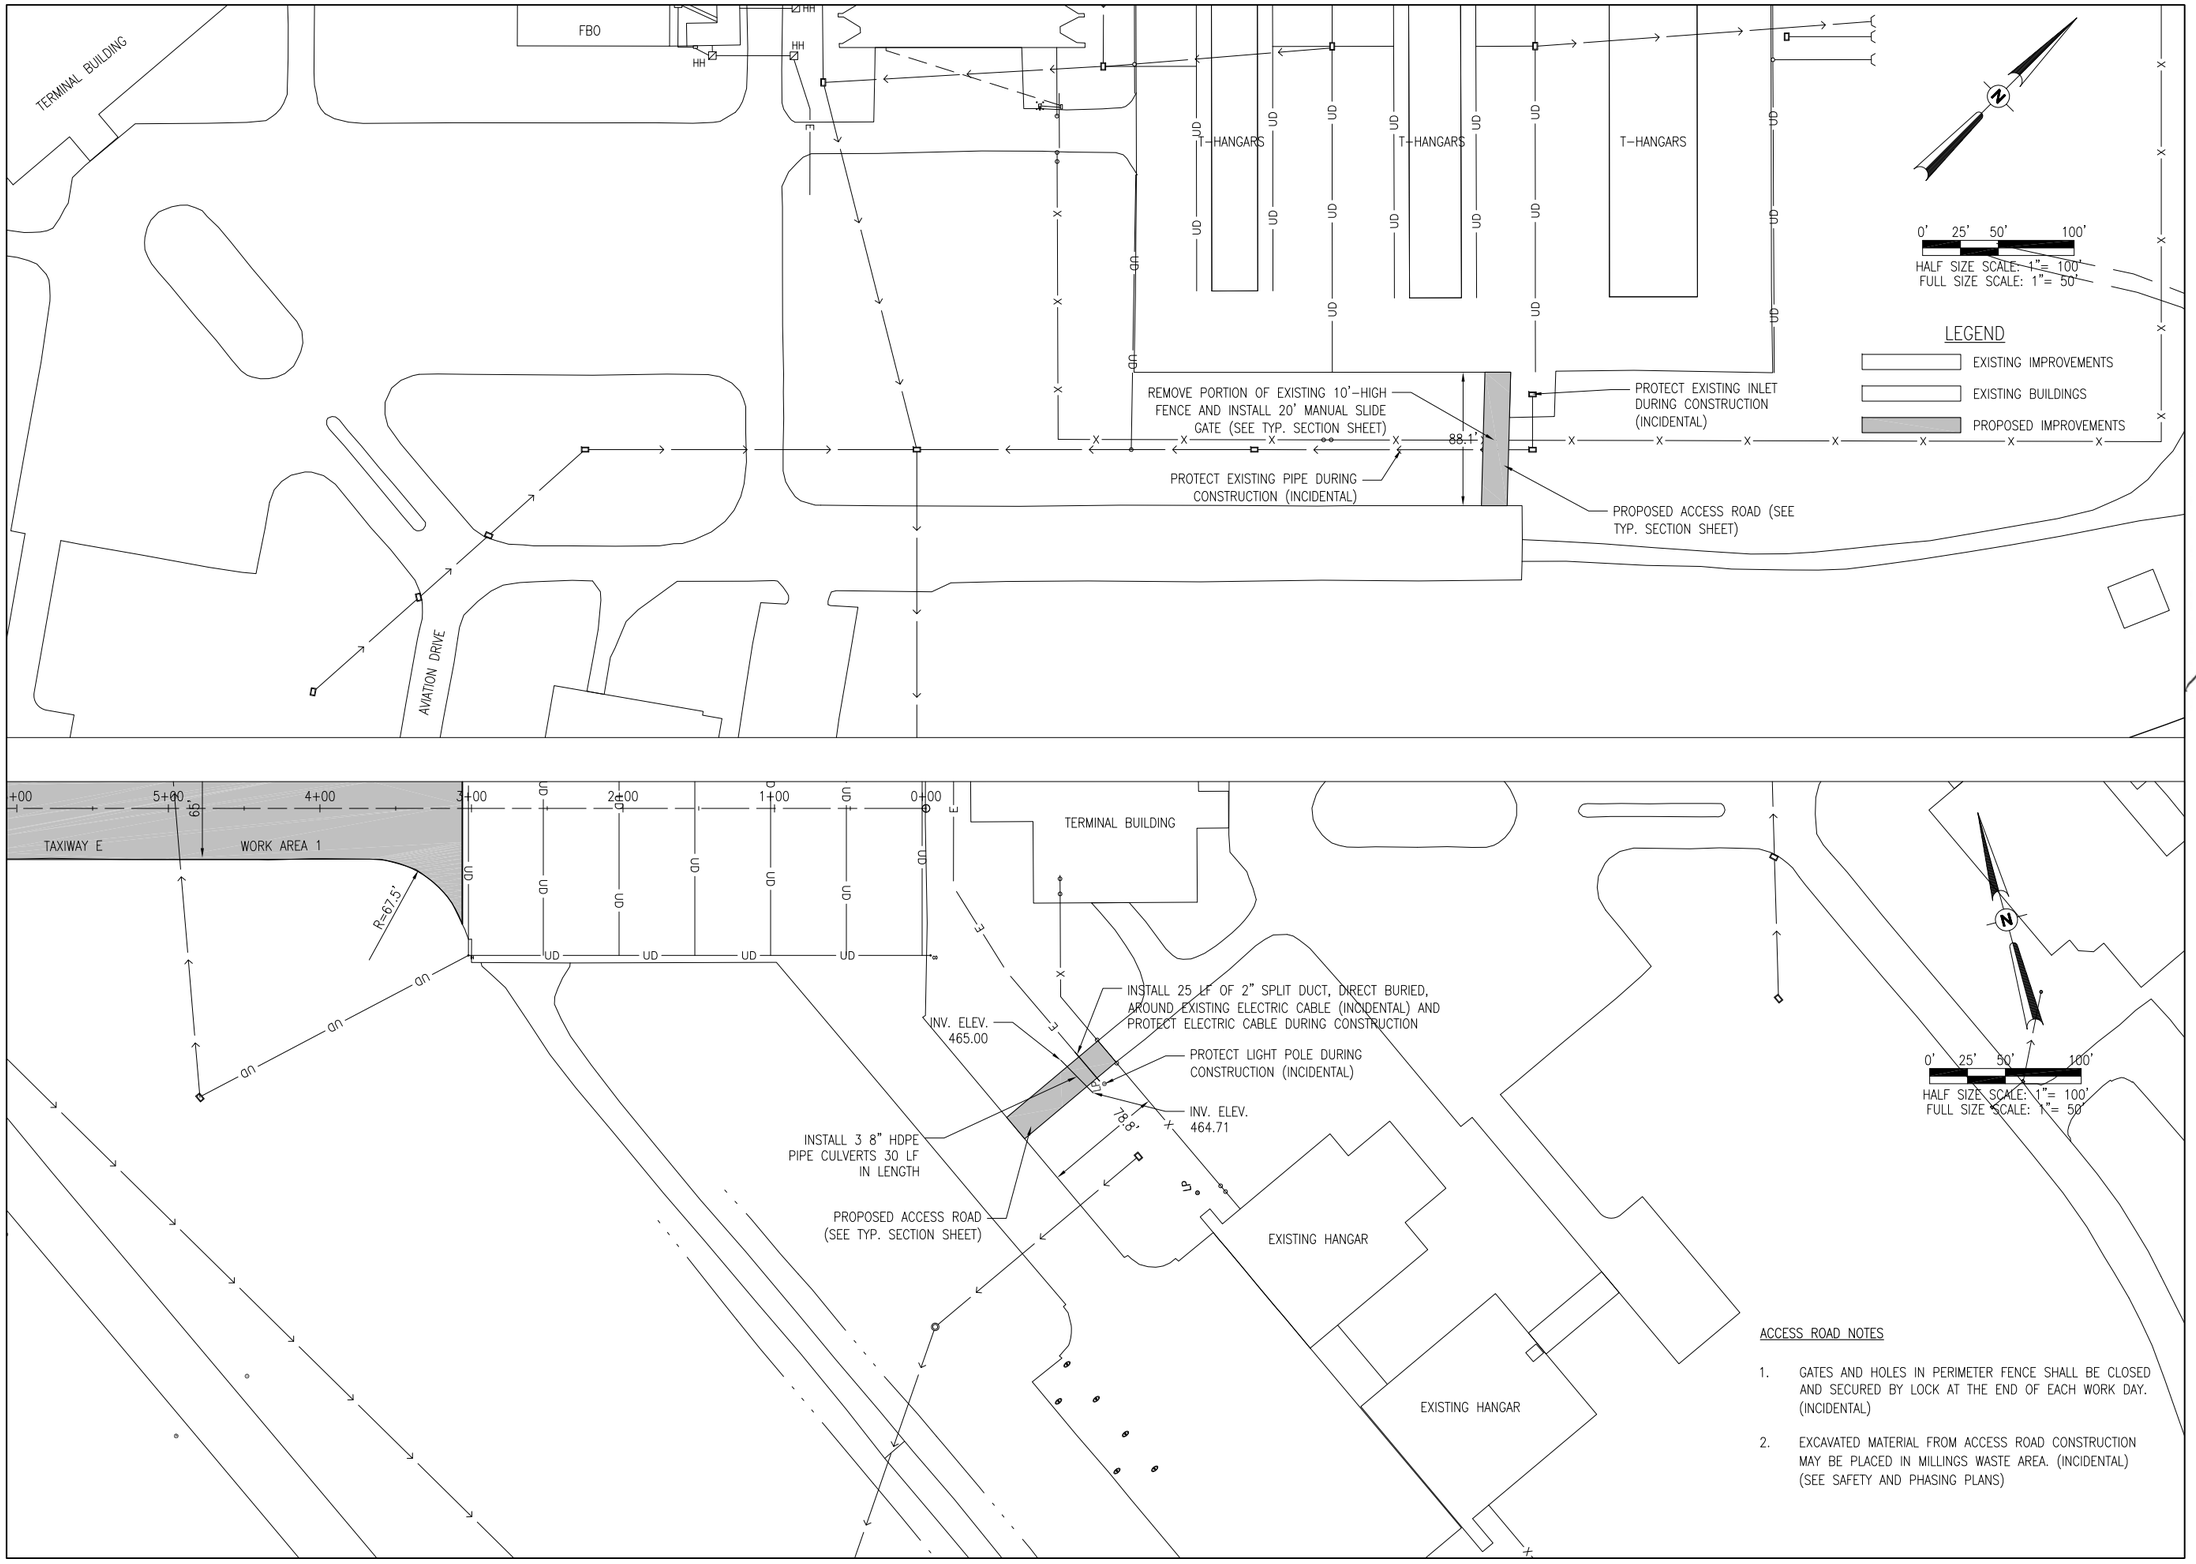

ACCESS ROAD NOTES

1. GATES AND HOLES IN PERIMETER FENCE SHALL BE CLOSED AND SECURED BY LOCK AT THE END OF EACH WORK DAY. (INCIDENTAL)
2. EXCAVATED MATERIAL FROM ACCESS ROAD CONSTRUCTION MAY BE PLACED IN MILLINGS WASTE AREA. (INCIDENTAL) (SEE SAFETY AND PHASING PLANS)

HANSON
Engineering | Planning | Allied Services

Offices Nationwide
www.hanson-inc.com

Hanson Professional Services Inc.
1525 S. 6th Street
Springfield, IL 62703
phone: 217-788-2450
fax: 217-788-2503

Illinois Licensed
Professional Service Corporation
#184-001084

MT. VERNON AIRPORT
MT. VERNON, ILLINOIS

100 Aviation Dr
Mt. Vernon, IL 62864

STATE OF ILLINOIS
BARRY S. STOLZ
062-057281
LICENSED PROFESSIONAL ENGINEER
EXP. 11/30/15
5/9/14

REHABILITATE
TAXIWAYS B & E

IDA No: MVN-4326

Contract No. MV060

NO.	DATE	DESCRIPTION		
		LAY	DWN	REV

ISSUE: MAY 9, 2014
PROJECT NO: 13A0077D
CAD FILE: C-121-CON.DWG
LAYOUT BY: JRH 03/20/2014
DRAWN BY: JRH 03/20/2014
REVIEWED BY: JSL 04/21/2014

© Copyright Hanson Professional Services Inc. 2013

SHEET TITLE

PROPOSED CONSTRUCTION PLANS - ACCESS ROADS

MAY 12, 2014 4:37 PM STOLZ01547
pw:\\sp-svr306.hanson.dom:Hanson Projects\Documents\13Jobs\13A0077\13A0077D\CAD\Airport\Sheet\C-121-CON