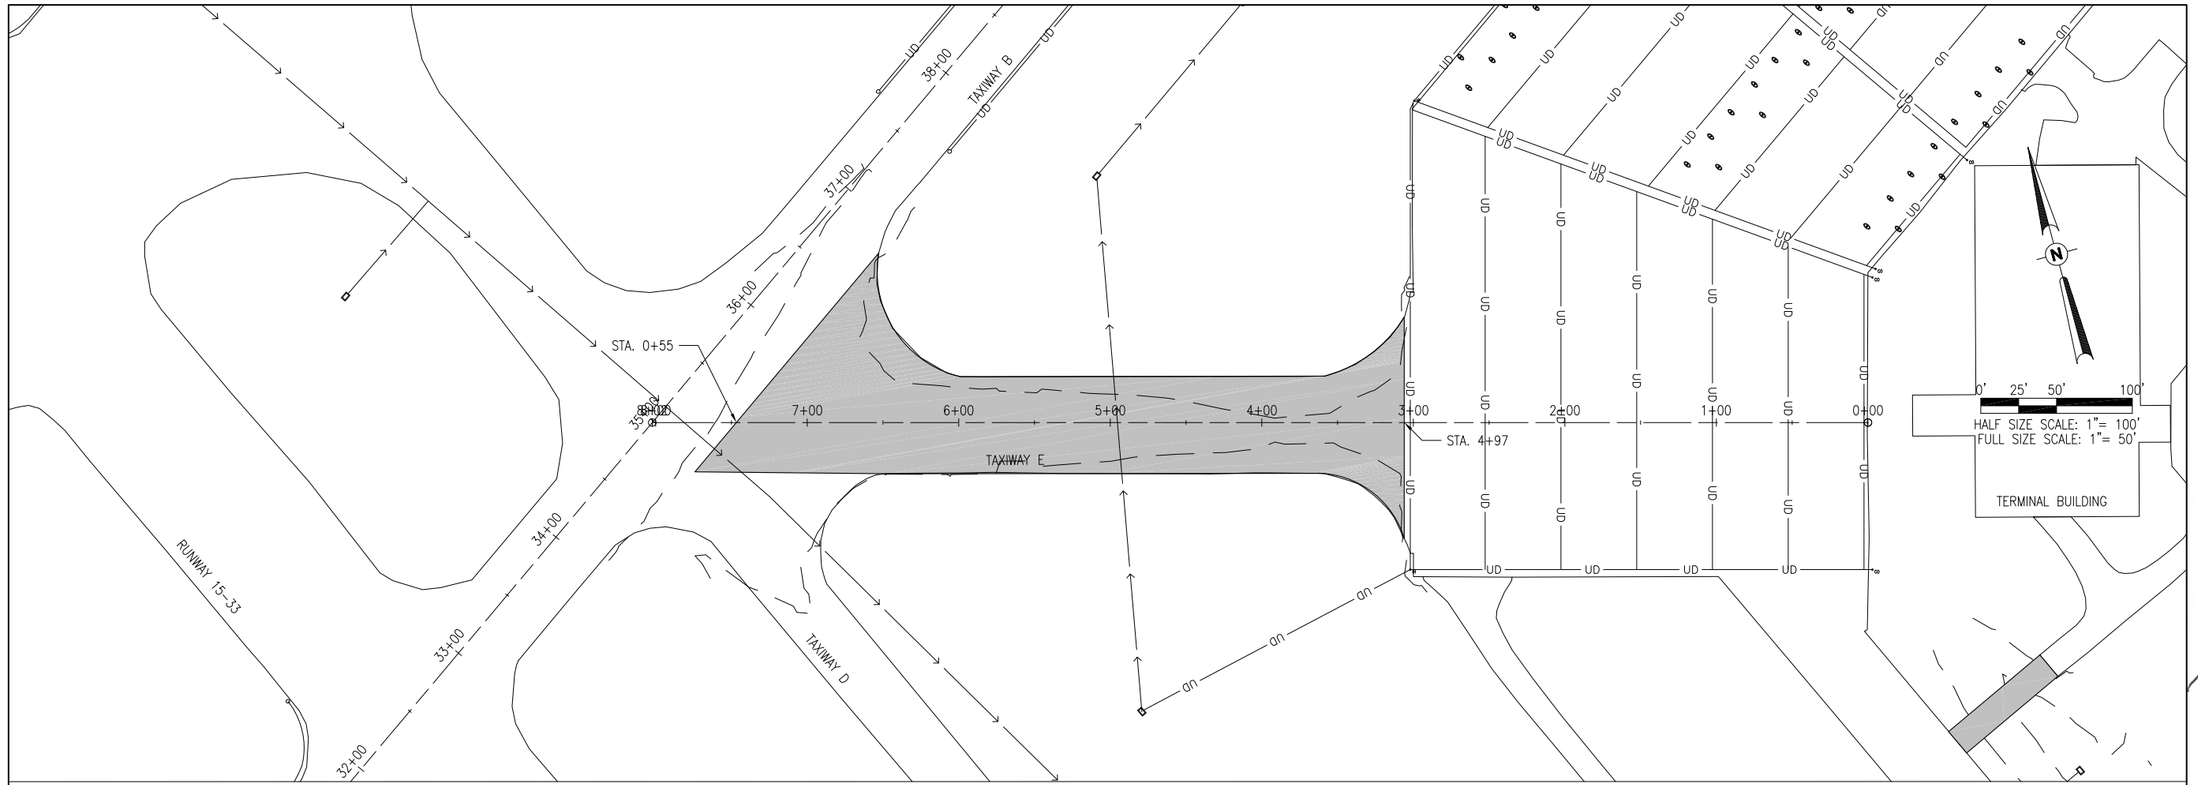

PLAN–TAXIWAY E

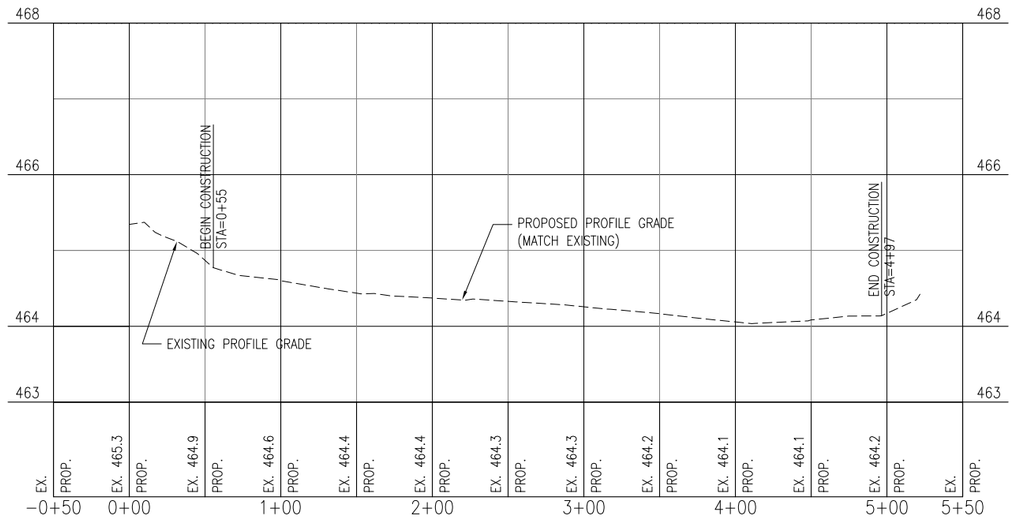

PROFILE–TAXIWAY E

HANSON
Engineering | Planning | Allied Services

Offices Nationwide
www.hanson-inc.com

Hanson Professional Services Inc.
1525 S. 6th Street
Springfield, IL 62703
phone: 217-788-2450
fax: 217-788-2503

Illinois Licensed
Professional Service Corporation
#184-001084

MT. VERNON AIRPORT
MVN
MT. VERNON, ILLINOIS

100 Aviation Dr
Mt. Vernon, IL 62864

STATE OF ILLINOIS
BARRY S. STOLZ
062-057281
LICENSED PROFESSIONAL ENGINEER
EXP. 11/30/15

5/9/14

REHABILITATE
TAXIWAYS B & E

IDA No: MVN-4326

Contract No. MV060

NO.	DATE	DESCRIPTION		
		LAY	DWN	REV

ISSUE: MAY 9, 2014
PROJECT NO: 13A0077D
CAD FILE: C-701-PNP.DWG
LAYOUT BY: JRH 03/20/2014
DRAWN BY: JRH 03/20/2014
REVIEWED BY: JSL 04/21/2014

© Copyright Hanson Professional Services Inc. 2013

SHEET TITLE

PROPOSED PLAN
AND
PROFILE-TAXIWAY E

MAY 12, 2014 11:31 AM STOLZ01547
pw:\\sql-svr306.hanson.dom:Hanson Projects\Documents\13Jobs\13A0077\13A0077D\CADA\Airport\Sheet\C-701-PNP