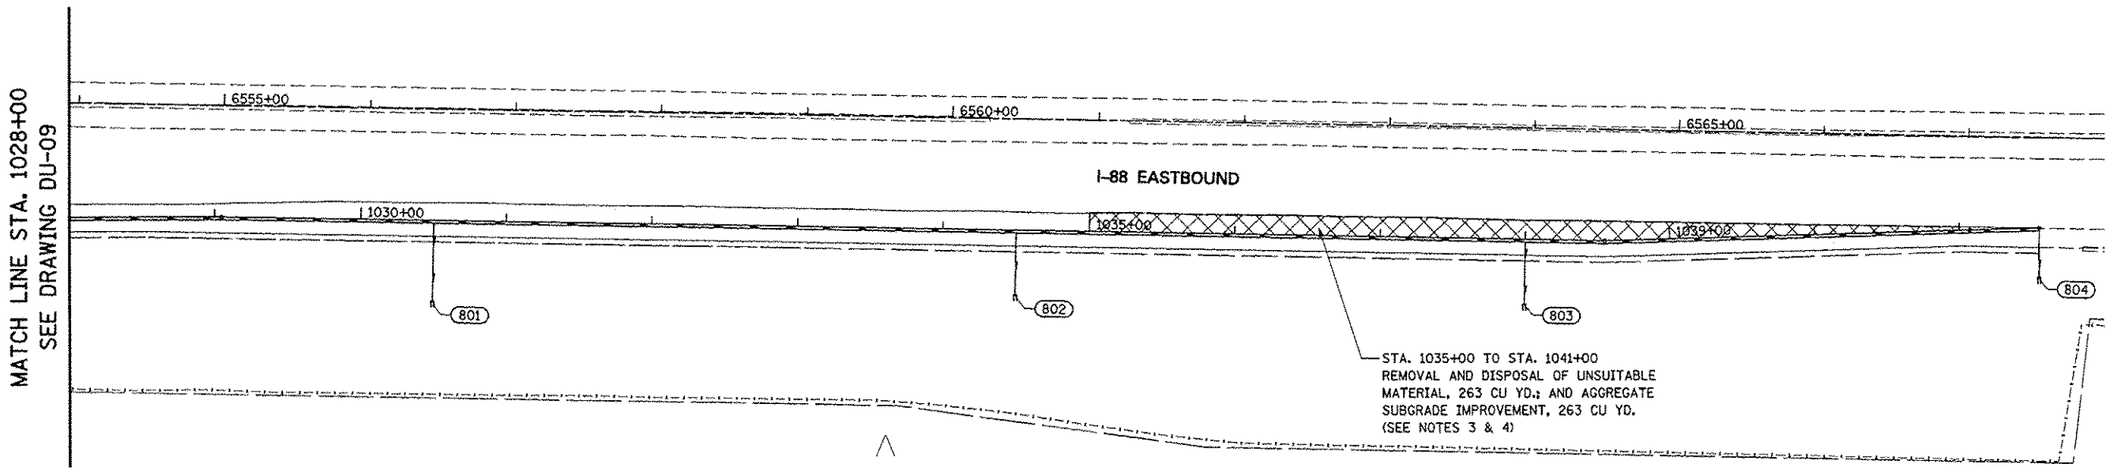

LEGEND:

UNDERCUT AREA
SEE CROSS-SECTIONS FOR INFORMATION

NOTES:

1) SEE DRAWING DN-01 FOR DRAINAGE LEGEND.

2) SEE DRAWING DP-14 FOR PROPOSED STORM SEWER.

3) AGGREGATE SUBGRADE IMPROVEMENT HAS BEEN PROVIDED FOR USE AT THE LOCATIONS INDICATED FOR SOILS THAT TEND TO BE UNSUITABLE OR UNSTABLE. THE ACTUAL NEED FOR REMOVAL AND REPLACEMENT WITH AGGREGATE SUBGRADE IMPROVEMENT WILL BE DETERMINED IN THE FIELD AT THE TIME OF CONSTRUCTION BY THE GEOTECHNICAL ENGINEER. ALL POTENTIALLY UNSTABLE SOILS SHOULD BE TESTED WITH A STATIC CONE PENETROMETER AND TREATED IN ACCORDANCE WITH ARTICLE 301.04 OF THE STANDARD SPECIFICATIONS AND THE UNDERCUT GUIDELINES IN THE IDOT SUBGRADE STABILITY MANUAL. IF UNSTABLE AND/ OR UNSUITABLE MATERIAL IS NOT ENCOUNTERED AT THE TIME OF CONSTRUCTION, THEN THE QUANTITY SHALL BE DEDUCTED AND NO ADDITIONAL COMPENSATION WILL BE DUE TO THE CONTRACTOR.

4) SEE EARTHWORK SCHEDULE FOR ADDITIONAL INFORMATION REGARDING QUANTITY.

FROM			TO			LENGTH IN FEET	DIAMETER IN INCHES
STRUCTURE NUMBER	STATION	OFFSET	STRUCTURE NUMBER	STATION	OFFSET		
801	6556+44.57	132.87 RT	802	6560+44.62	121.56 RT	443	6
802	6560+44.62	121.56 RT	803	6563+94.62	121.77 RT	393	6
803	6563+94.62	121.77 RT	804	6567+50.09	96.69 RT	387	6
					SUBTOTAL	1223 FT	

N

50 0 50 100
SCALE: 1"=50'-0"

FILE NAME = $FILEL$	USER NAME = $USER$	DESIGNED JWM	REVISED -	STATE OF ILLINOIS DEPARTMENT OF TRANSPORTATION	PIPE UNDERDRAINS AND UNDERCUT PLAN - RAMP A	F.A.P. RTE. 338	SECTION (112 & 113) WRS-5	COUNTY DUPAGE	TOTAL SHEETS 963	SHEET NO. 356
		DRAWN KES	REVISED -			DU-07		CONTRACT NO. 60131		
	PLOT SCALE = $SCALE$	CHECKED JRS	REVISED -			FED. ROAD DIST. NO.	ILLINOIS	FED. AID PROJECT		
	PLOT DATE = $DATE$	DATE 10/15/2012	REVISED -		SCALE: 1"=50' SHEET NO. 7 OF 11 SHEETS STA. 1028+00 TO STA. END					