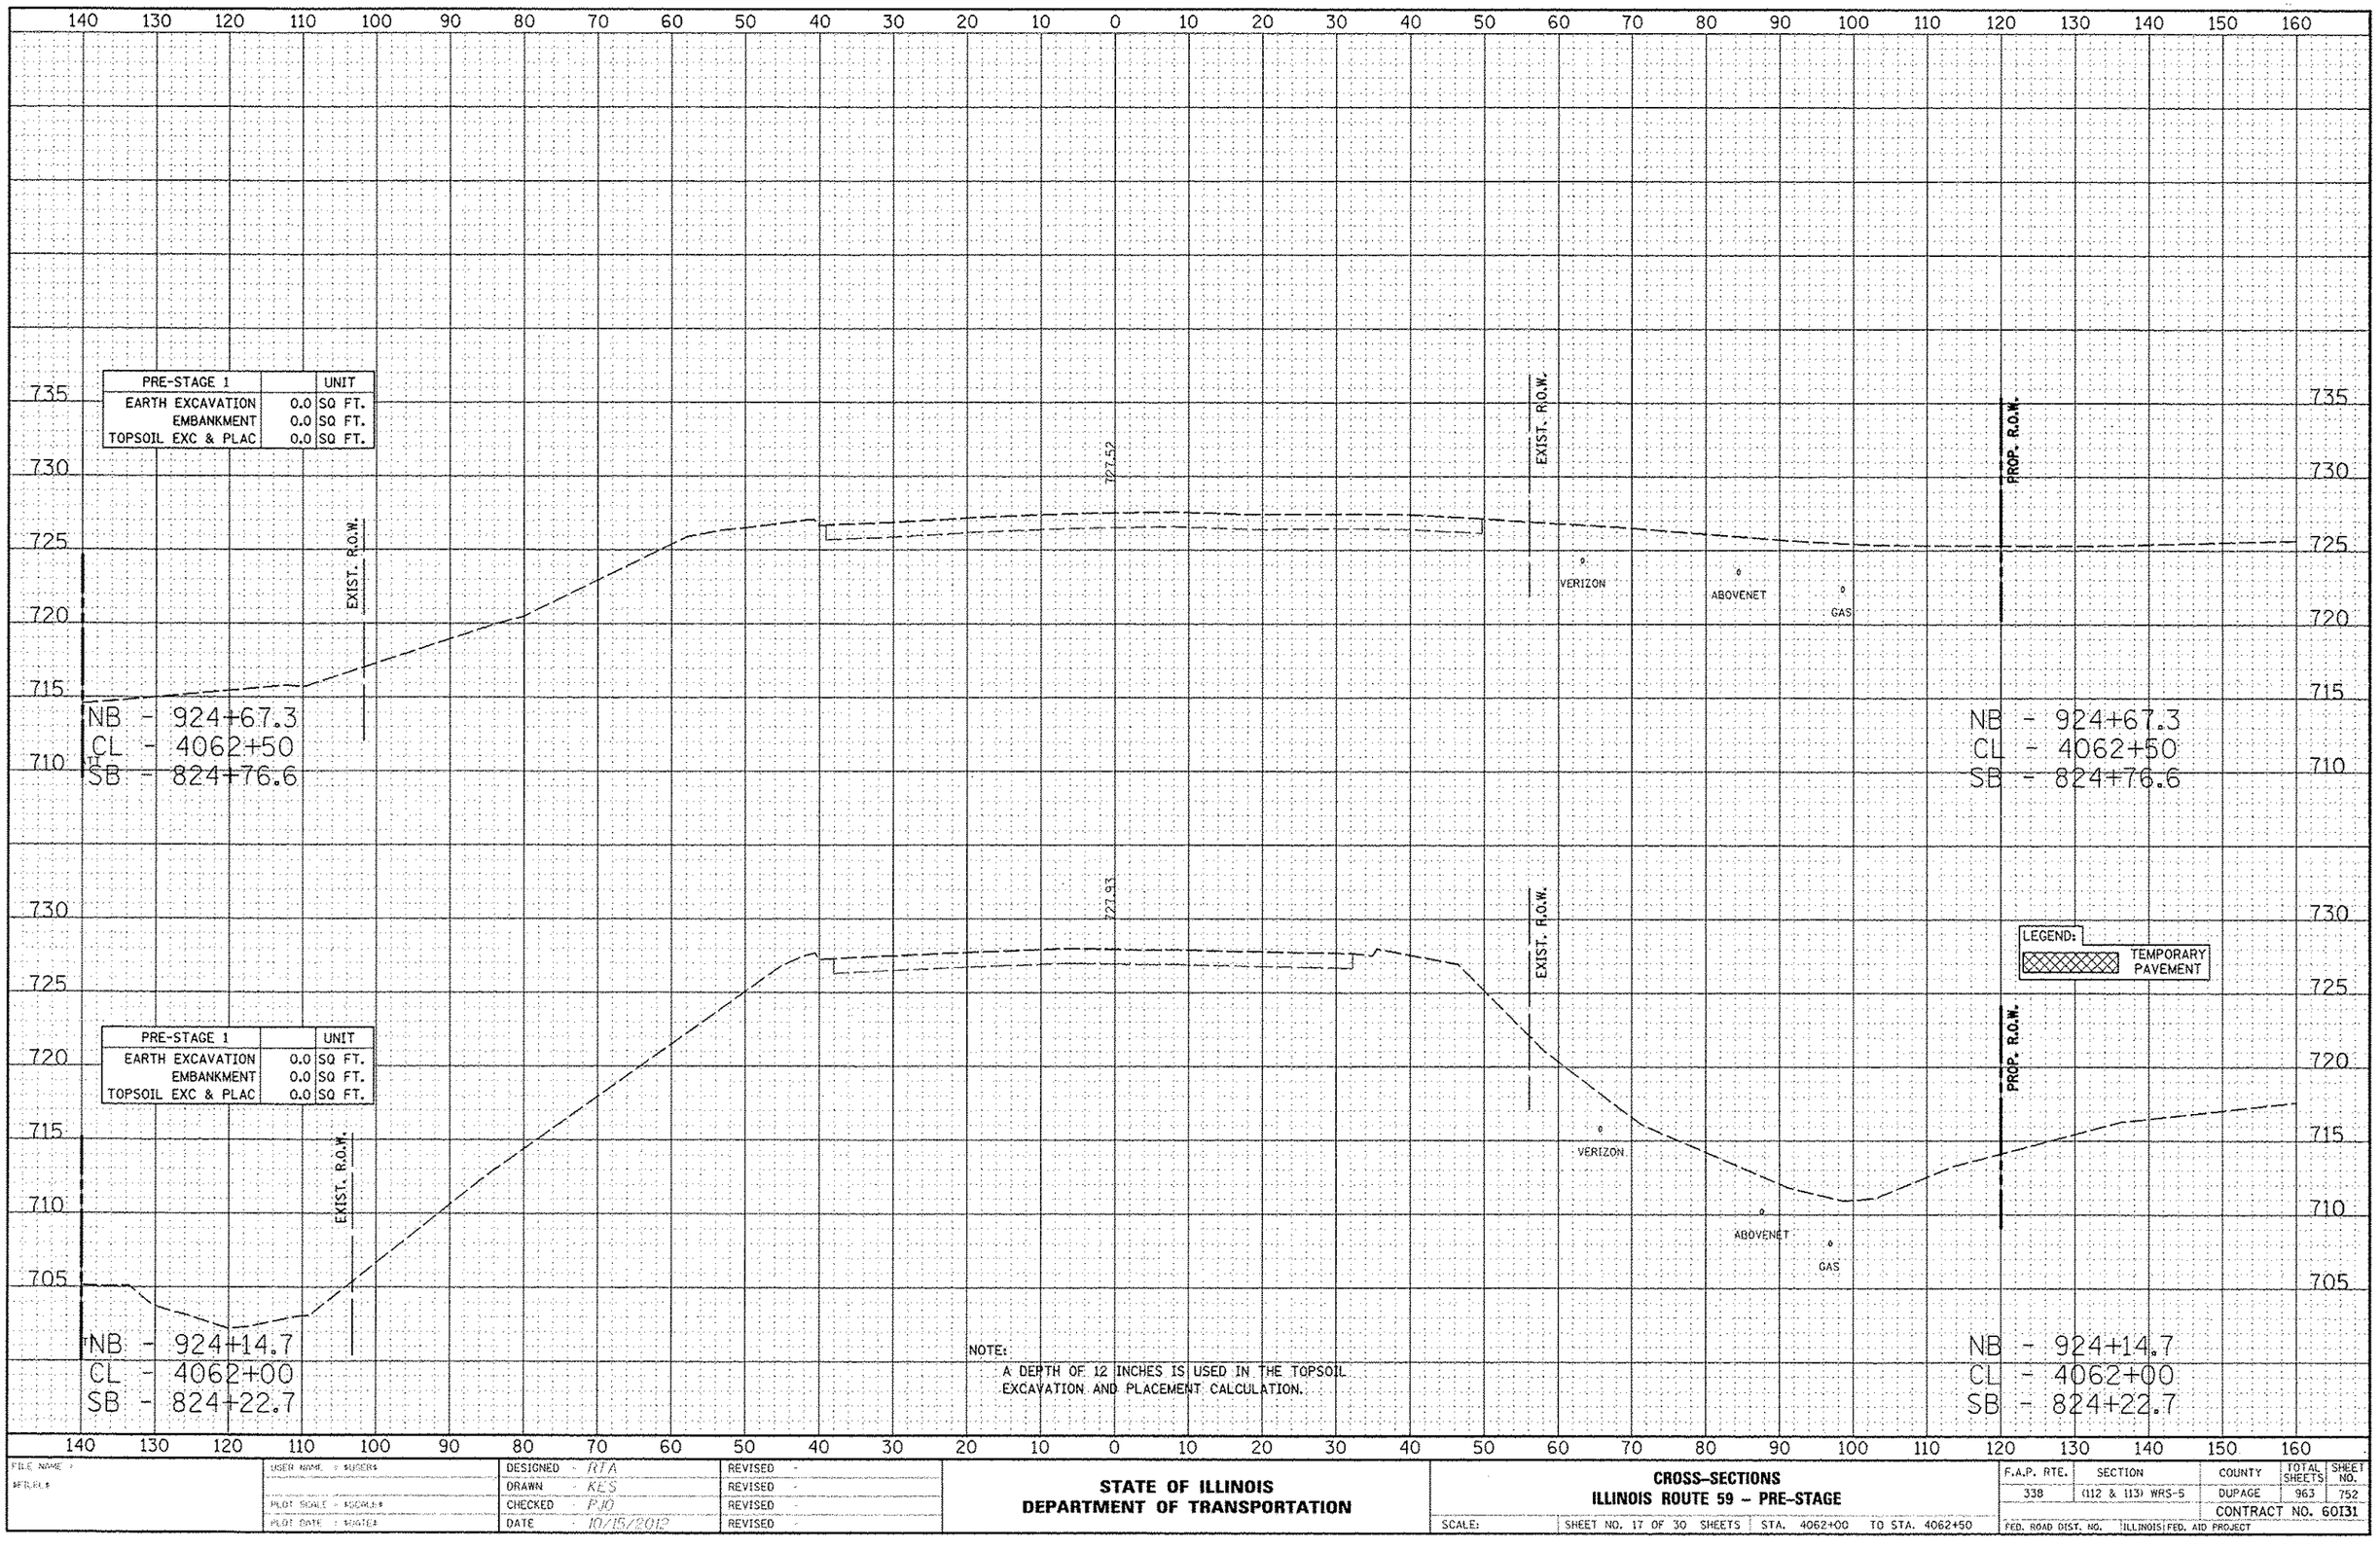

FILE NAME =	USER NAME = SUBSERS	DESIGNED - RTA	REVISED -
		DRAWN - KES	REVISED -
	PLOT SCALE = 100.0000	CHECKED - PJO	REVISED -
	PLOT DATE = 10/16/12	DATE - 10/15/2012	REVISED -

STATE OF ILLINOIS
DEPARTMENT OF TRANSPORTATION

CROSS-SECTIONS
ILLINOIS ROUTE 59 – PRE-STAGE

SCALE: | SHEET NO. 17 OF 30 SHEETS | STA. 4062+00 | TO STA. 4062+50

F.A.P. RTE.	SECTION	COUNTY	TOTAL SHEETS	SHEET NO.
338	(112 & 113) WRS-5	DUPAGE	963	752
		CONTRACT NO. 60131		
FED. ROAD DIST. NO.	ILLINOIS	FED. AID PROJECT		