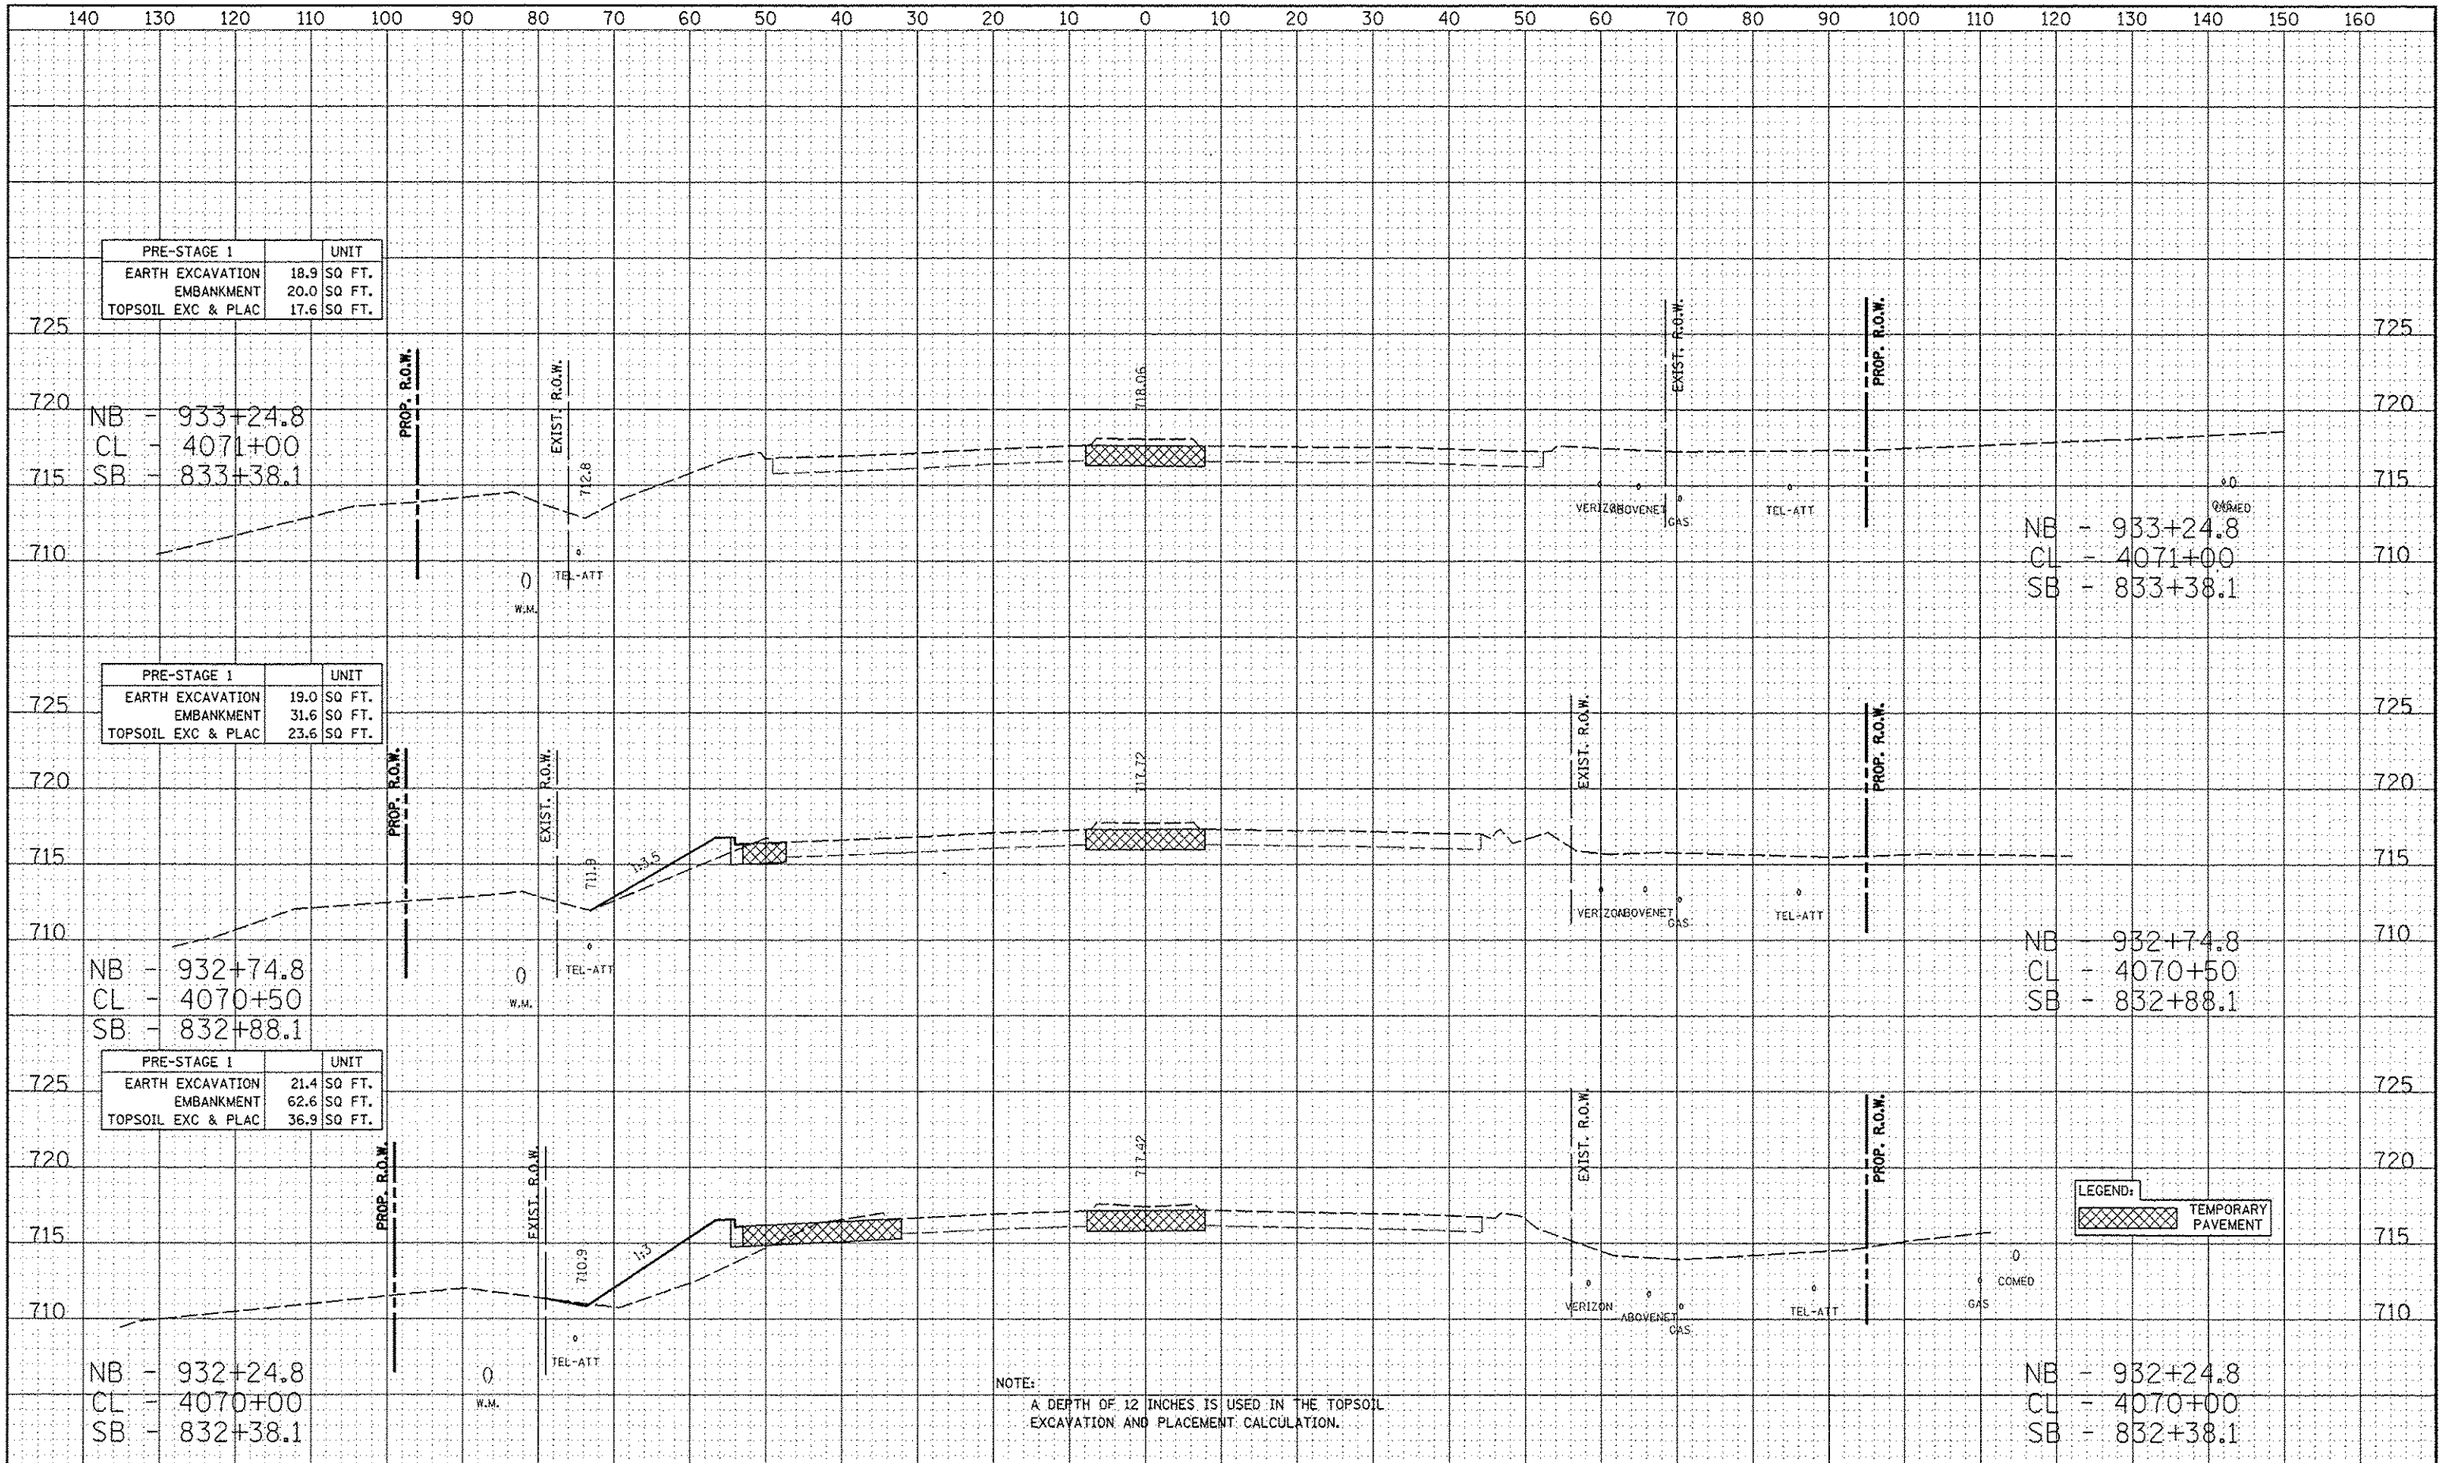

PRE-STAGE 1		UNIT
EARTH EXCAVATION	18.9	SQ FT.
EMBANKMENT	20.0	SQ FT.
TOPSOIL EXC & PLAC	17.6	SQ FT.

PRE-STAGE 1		UNIT
EARTH EXCAVATION	19.0	SQ FT.
EMBANKMENT	31.6	SQ FT.
TOPSOIL EXC & PLAC	23.6	SQ FT.

PRE-STAGE 1		UNIT
EARTH EXCAVATION	21.4	SQ FT.
EMBANKMENT	62.6	SQ FT.
TOPSOIL EXC & PLAC	36.9	SQ FT.

NOTE:
A DEPTH OF 12 INCHES IS USED IN THE TOPSOIL EXCAVATION AND PLACEMENT CALCULATION.

FILE NAME = $FILEL$	USER NAME = $USER$	DESIGNED - RTA	REVISED -
		DRAWN - KES	REVISED -
	PLOT SCALE = $SCALE$	CHECKED - PJO	REVISED -
	PLOT DATE = $DATE$	DATE - 10/15/2012	REVISED -

STATE OF ILLINOIS
DEPARTMENT OF TRANSPORTATION

CROSS-SECTIONS
ILLINOIS ROUTE 59 - PRE-STAGE

SCALE: | SHEET NO. 24 OF 30 SHEETS | STA. 4070+00 TO STA. 4071+00

F.A.P. RTE.	SECTION	COUNTY	TOTAL SHEETS	SHEET NO.
338	(112 & 113) WRS-5	DUPAGE	963	759
		CONTRACT NO. 60131		

FED. ROAD DIST. NO. | ILLINOIS | FED. AID PROJECT