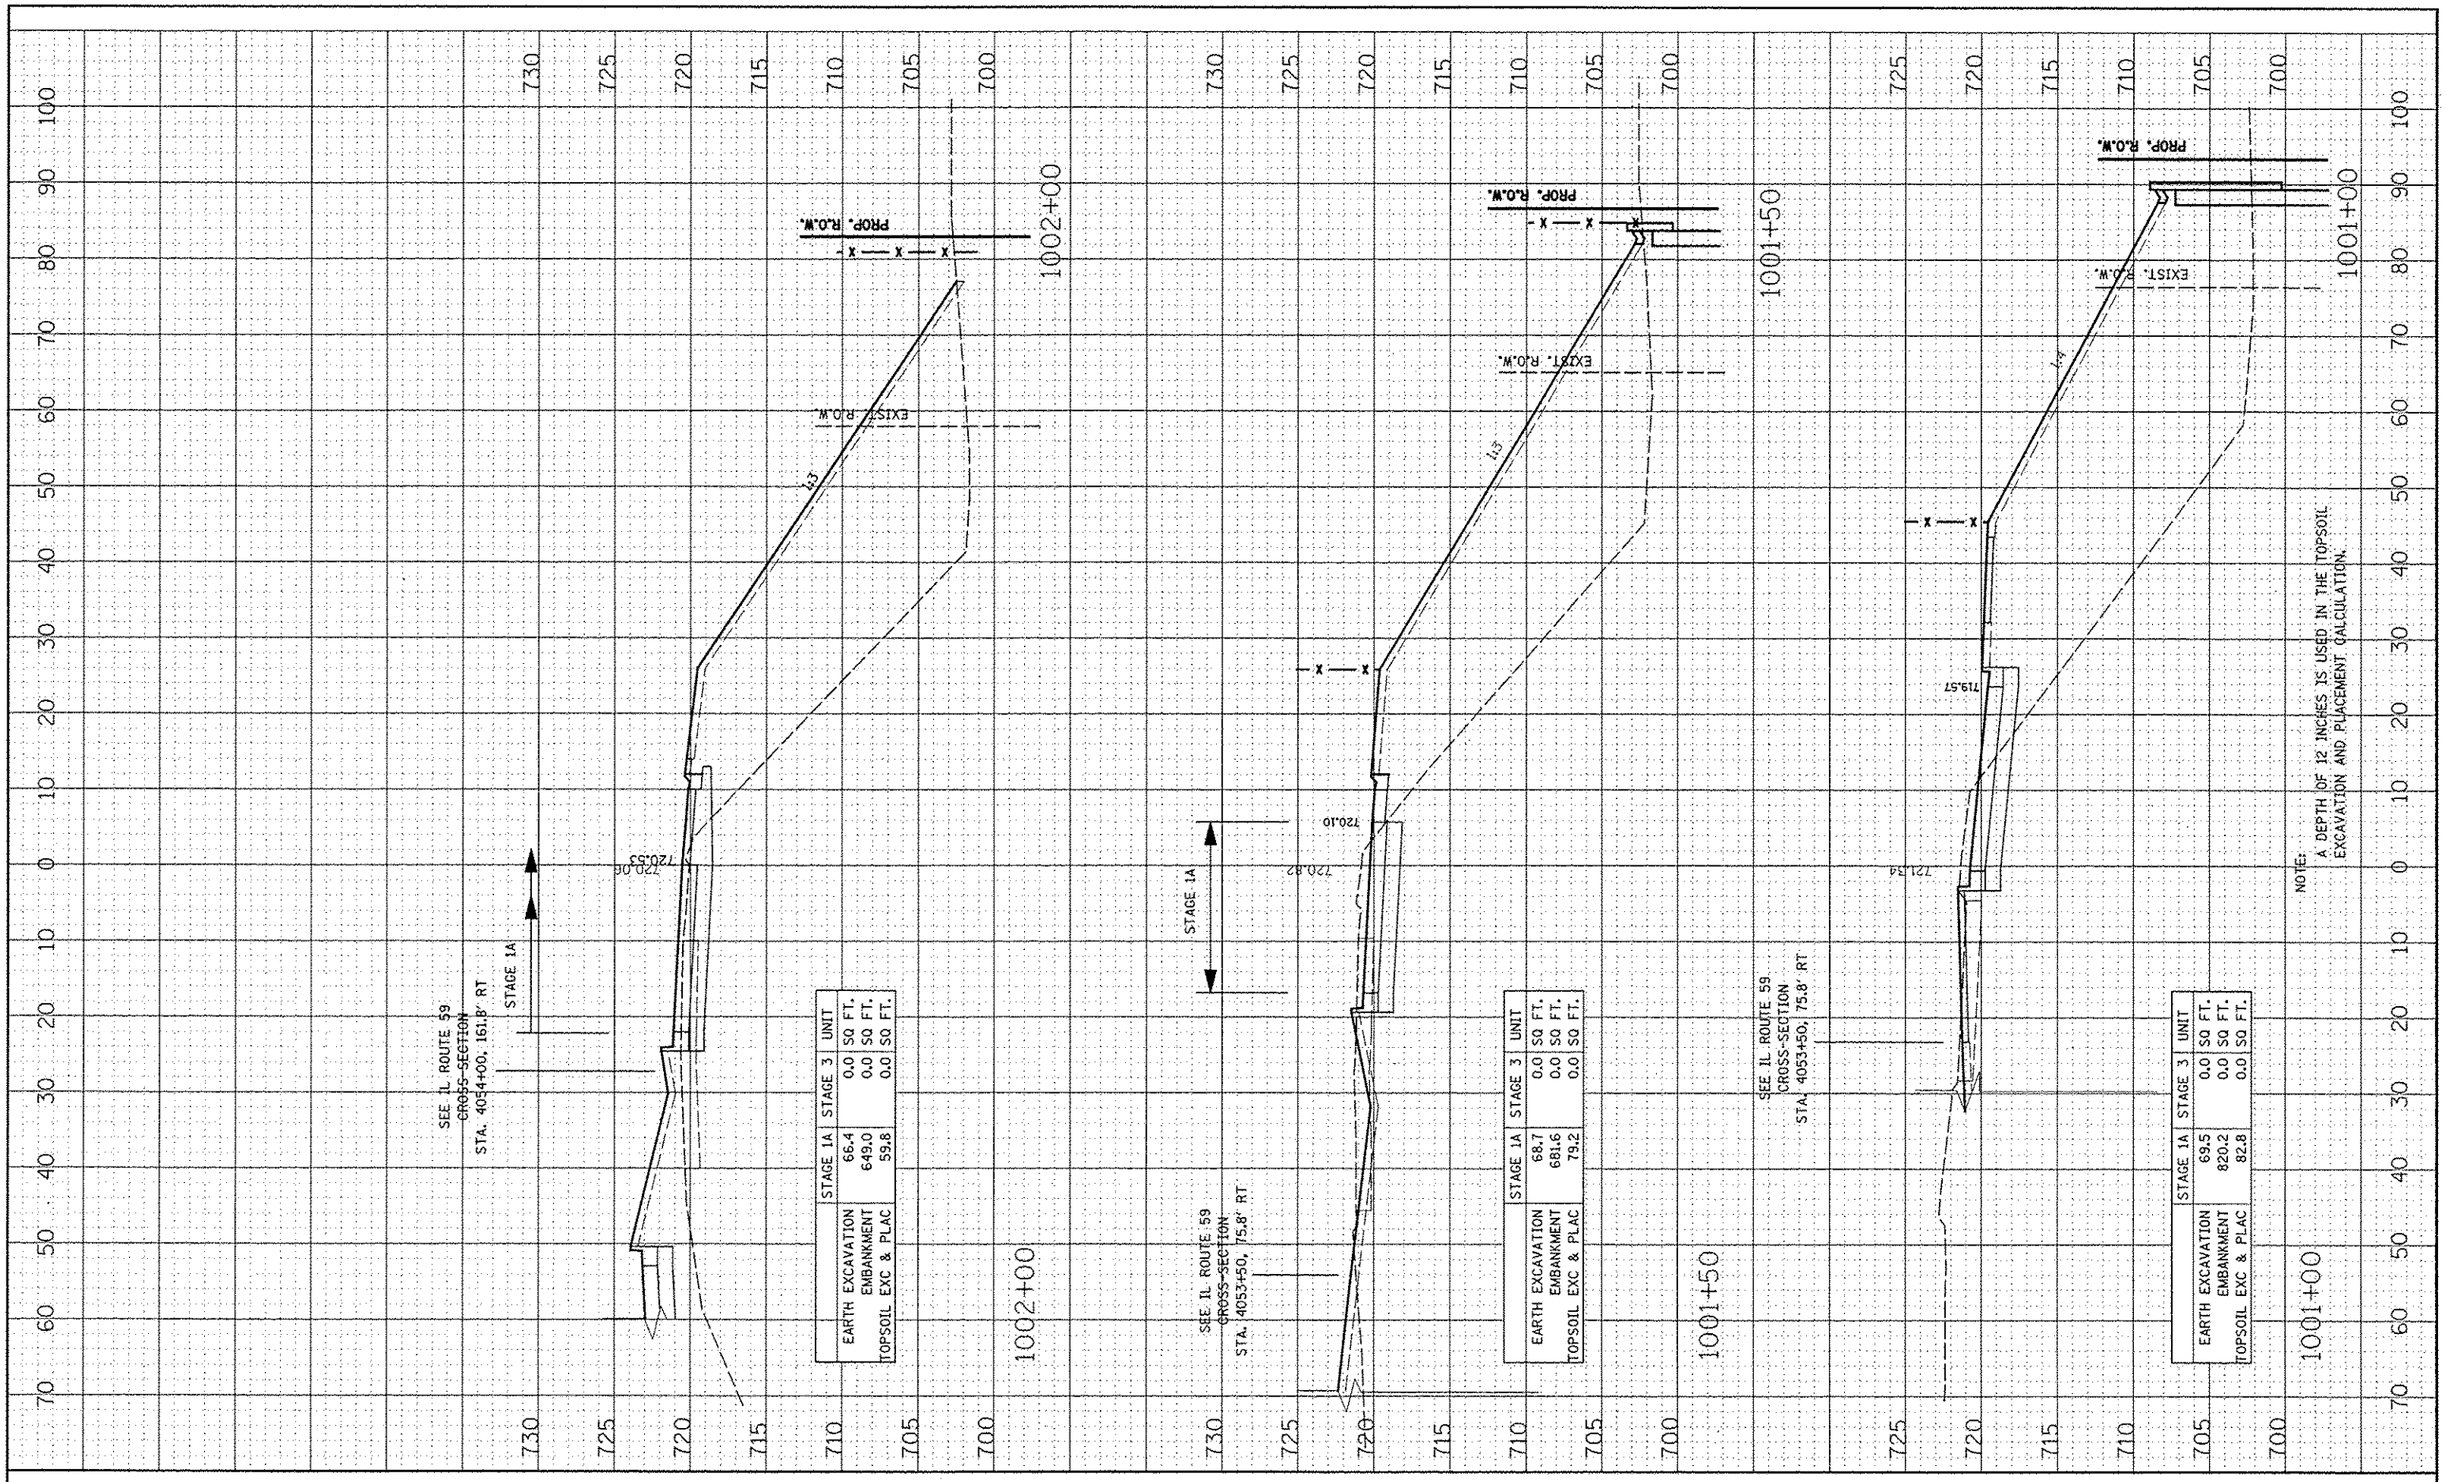

	STAGE 1A	STAGE 3	UNIT
EARTH EXCAVATION	66.4	0.0	SQ FT.
EMBANKMENT	649.0	0.0	SQ FT.
TOPSOIL EXC & PLAC	59.8	0.0	SQ FT.

	STAGE 1A	STAGE 3	UNIT
EARTH EXCAVATION	68.7	0.0	SQ FT.
EMBANKMENT	681.6	0.0	SQ FT.
TOPSOIL EXC & PLAC	79.2	0.0	SQ FT.

	STAGE 1A	STAGE 3	UNIT
EARTH EXCAVATION	69.5	0.0	SQ FT.
EMBANKMENT	820.2	0.0	SQ FT.
TOPSOIL EXC & PLAC	82.8	0.0	SQ FT.

FILE NAME = $FILE$	USER NAME = %USER%	DESIGNED - RTA	REVISED -
		DRAWN - KES	REVISED -
	PLOT SCALE = %SCALE%	CHECKED - PJO	REVISED
	PLOT DATE = %DATE%	DATE - 10/15/2012	REVISED -

STATE OF ILLINOIS
DEPARTMENT OF TRANSPORTATION

CROSS SECTIONS
RAMP A – STAGE 1 THRU 4

SCALE: | SHEET NO. 1 OF 23 SHEETS | STA. 1001+00 TO STA. 1002+00

F.A.P. RTE.	SECTION	COUNTY	TOTAL SHEETS	SHEET NO.
338	(112 & 113) WRS-5	DUPAGE	963	809
		CONTRACT NO. 60131		
FED. ROAD DIST. NO.	ILLINOIS	FED. AID PROJECT		