ORIGINAL SURVEY		BY	DATE
	SURVEYED		
	PLOTTED		
NOTE BOOK	TEMPLATE		
	AREAS		
NO.	AREAS CHECKED		

FINAL SURVEY		BY	DATE
	SURVEYED		
	PLOTTED		
NOTE BOOK	TEMPLATE		
	AREAS		
NO.	AREAS CHECKED		

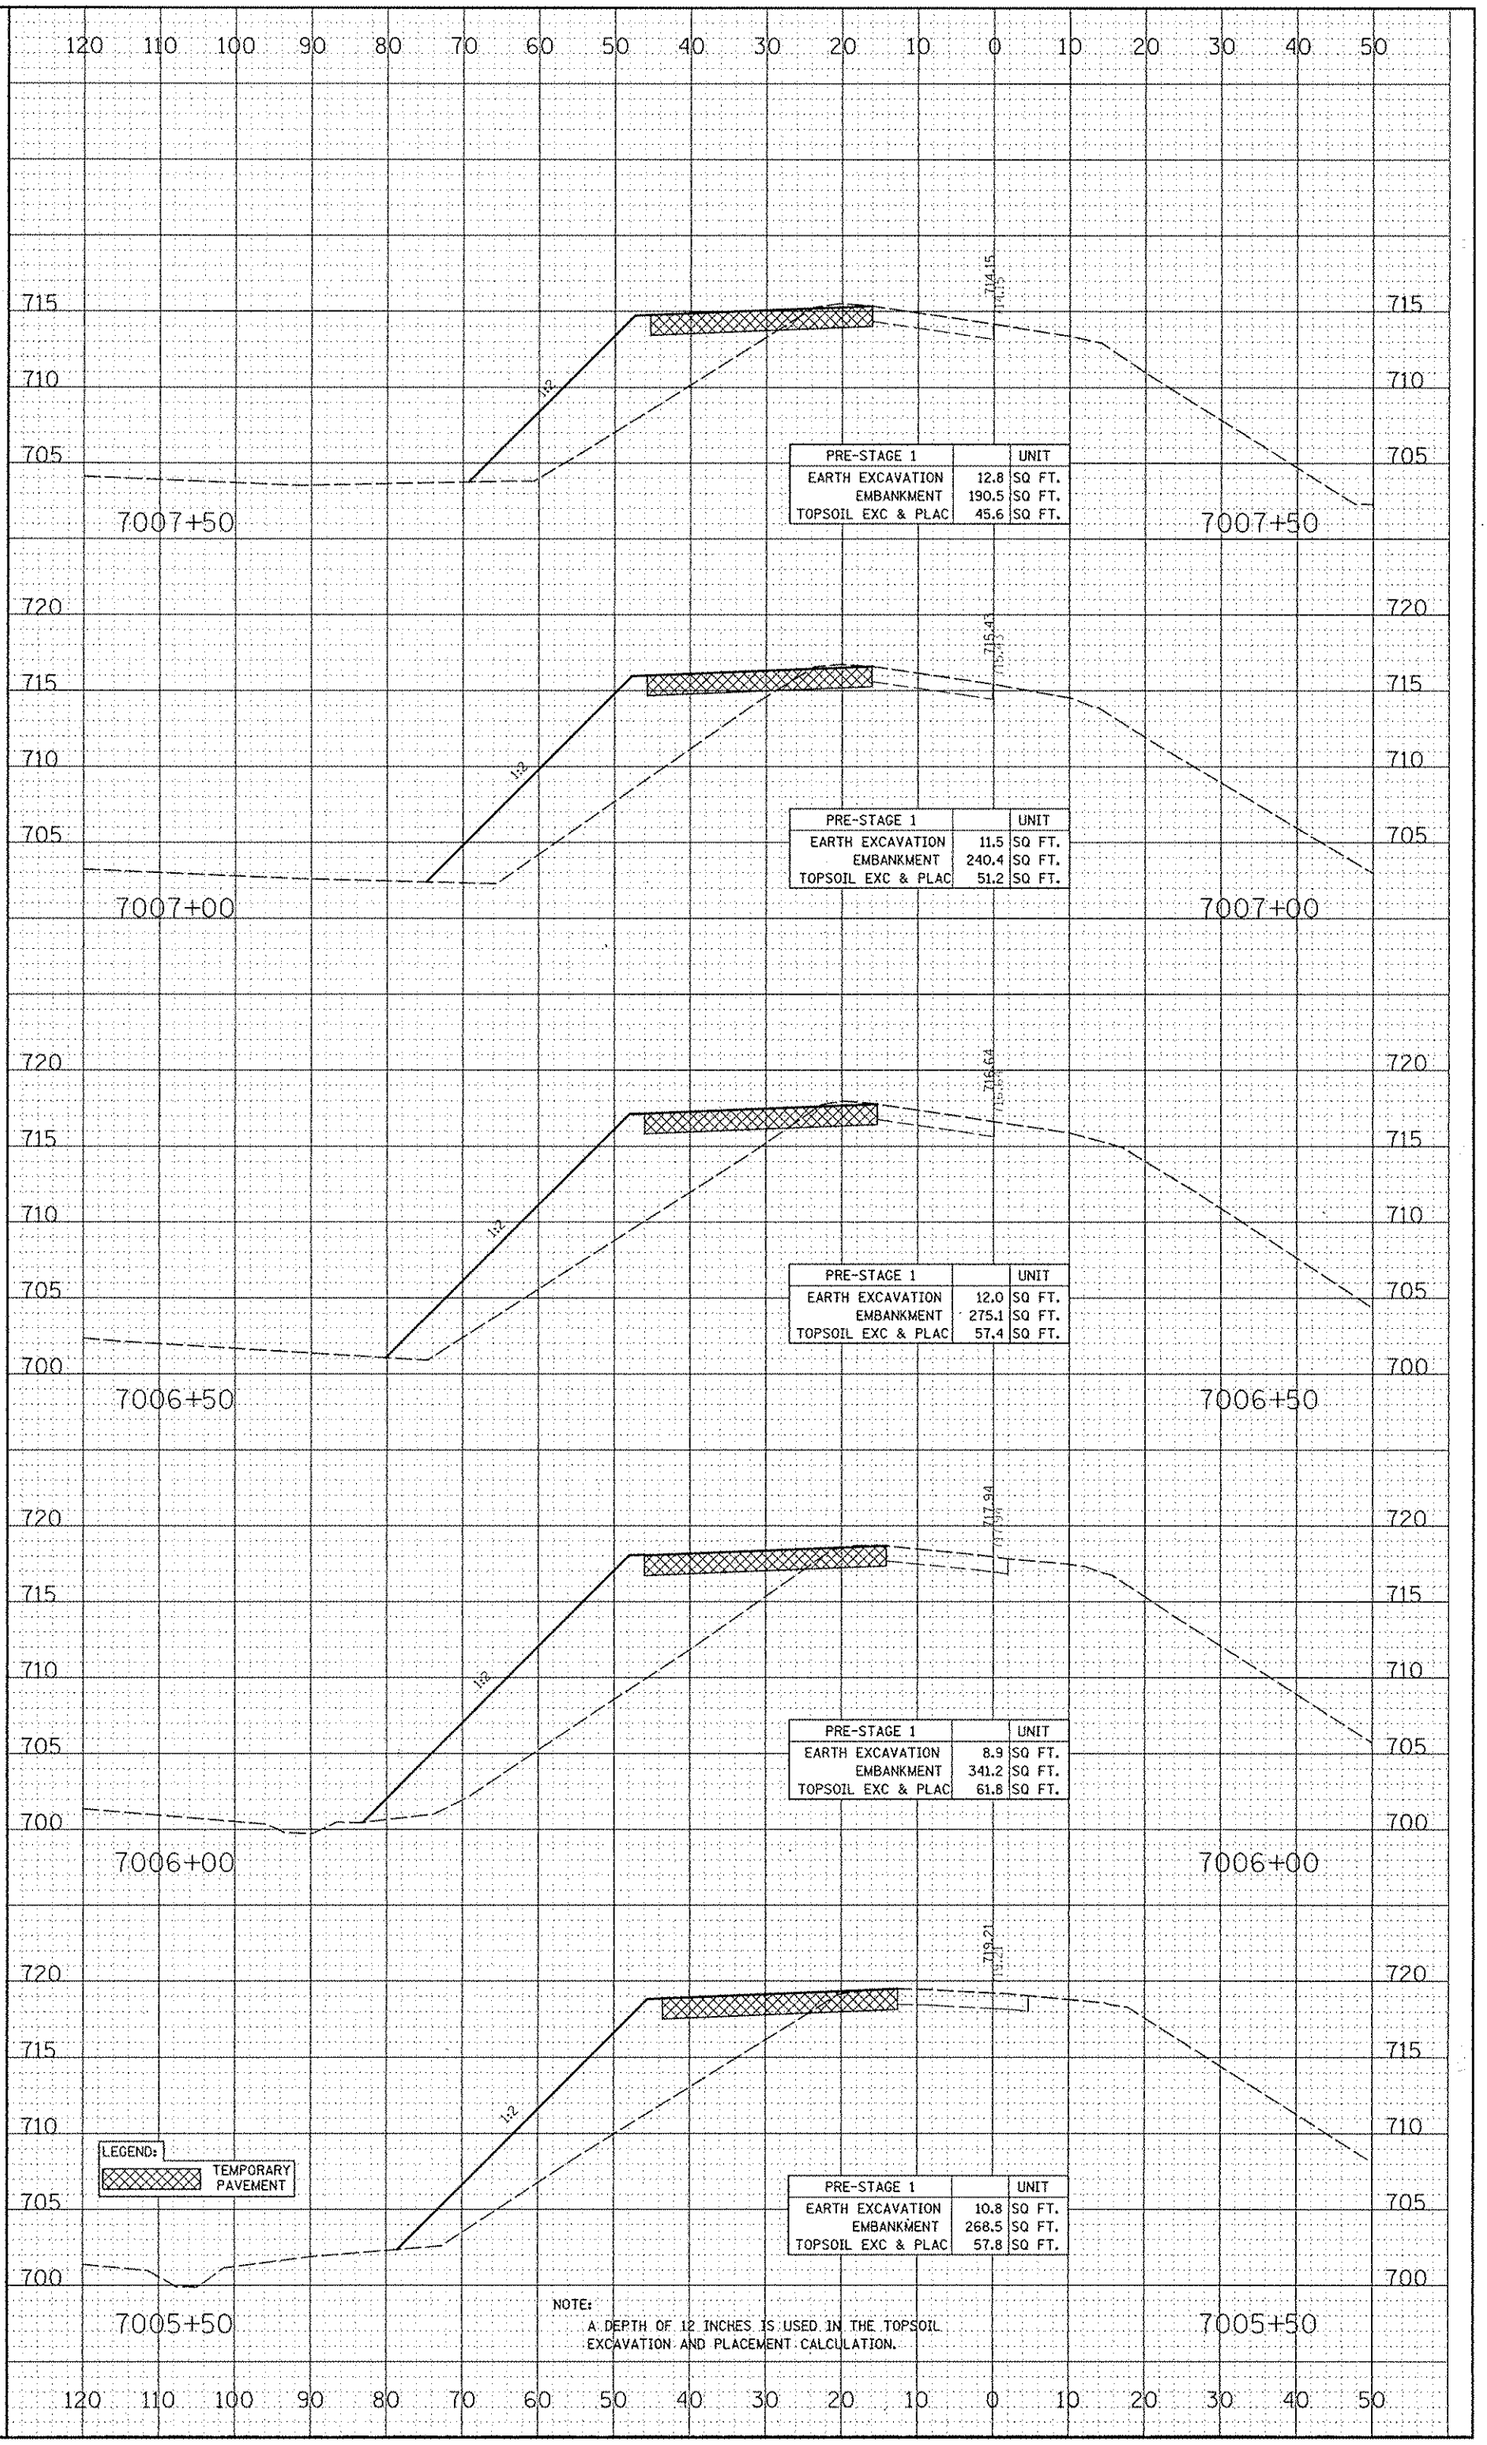

PRE-STAGE 1		UNIT
EARTH EXCAVATION	12.8	SQ FT.
EMBANKMENT	190.5	SQ FT.
TOPSOIL EXC & PLAC	45.6	SQ FT.

PRE-STAGE 1		UNIT
EARTH EXCAVATION	11.5	SQ FT.
EMBANKMENT	240.4	SQ FT.
TOPSOIL EXC & PLAC	51.2	SQ FT.

PRE-STAGE 1		UNIT
EARTH EXCAVATION	12.0	SQ FT.
EMBANKMENT	275.1	SQ FT.
TOPSOIL EXC & PLAC	57.4	SQ FT.

PRE-STAGE 1		UNIT
EARTH EXCAVATION	8.9	SQ FT.
EMBANKMENT	341.2	SQ FT.
TOPSOIL EXC & PLAC	61.8	SQ FT.

PRE-STAGE 1		UNIT
EARTH EXCAVATION	10.8	SQ FT.
EMBANKMENT	268.5	SQ FT.
TOPSOIL EXC & PLAC	57.8	SQ FT.

NOTE:
A DEPTH OF 12 INCHES IS USED IN THE TOPSOIL EXCAVATION AND PLACEMENT CALCULATION.

FILE NAME = $FILEL$

USER NAME = $USER$
PLOT SCALE = $SCALE$
PLOT DATE = $DATE$

DESIGNED - RTA
DRAWN - KES
CHECKED - PJD
DATE - 10/15/2012

REVISED -
REVISED -
REVISED -
REVISED -

STATE OF ILLINOIS
DEPARTMENT OF TRANSPORTATION

SCALE:

CROSS SECTIONS
RAMP C - PRE-STAGE

SHEET NO. 3 OF 5 SHEETS | STA. 7005+50 TO STA. 7007+50

F.A.P. RTE.	SECTION	COUNTY	TOTAL SHEETS	SHEET NO.
338	(112 & 113) WRS-5	DUPAGE	963	844

FED. ROAD DIST. NO. | ILLINOIS | FED. AID PROJECT

CONTRACT NO. 60131