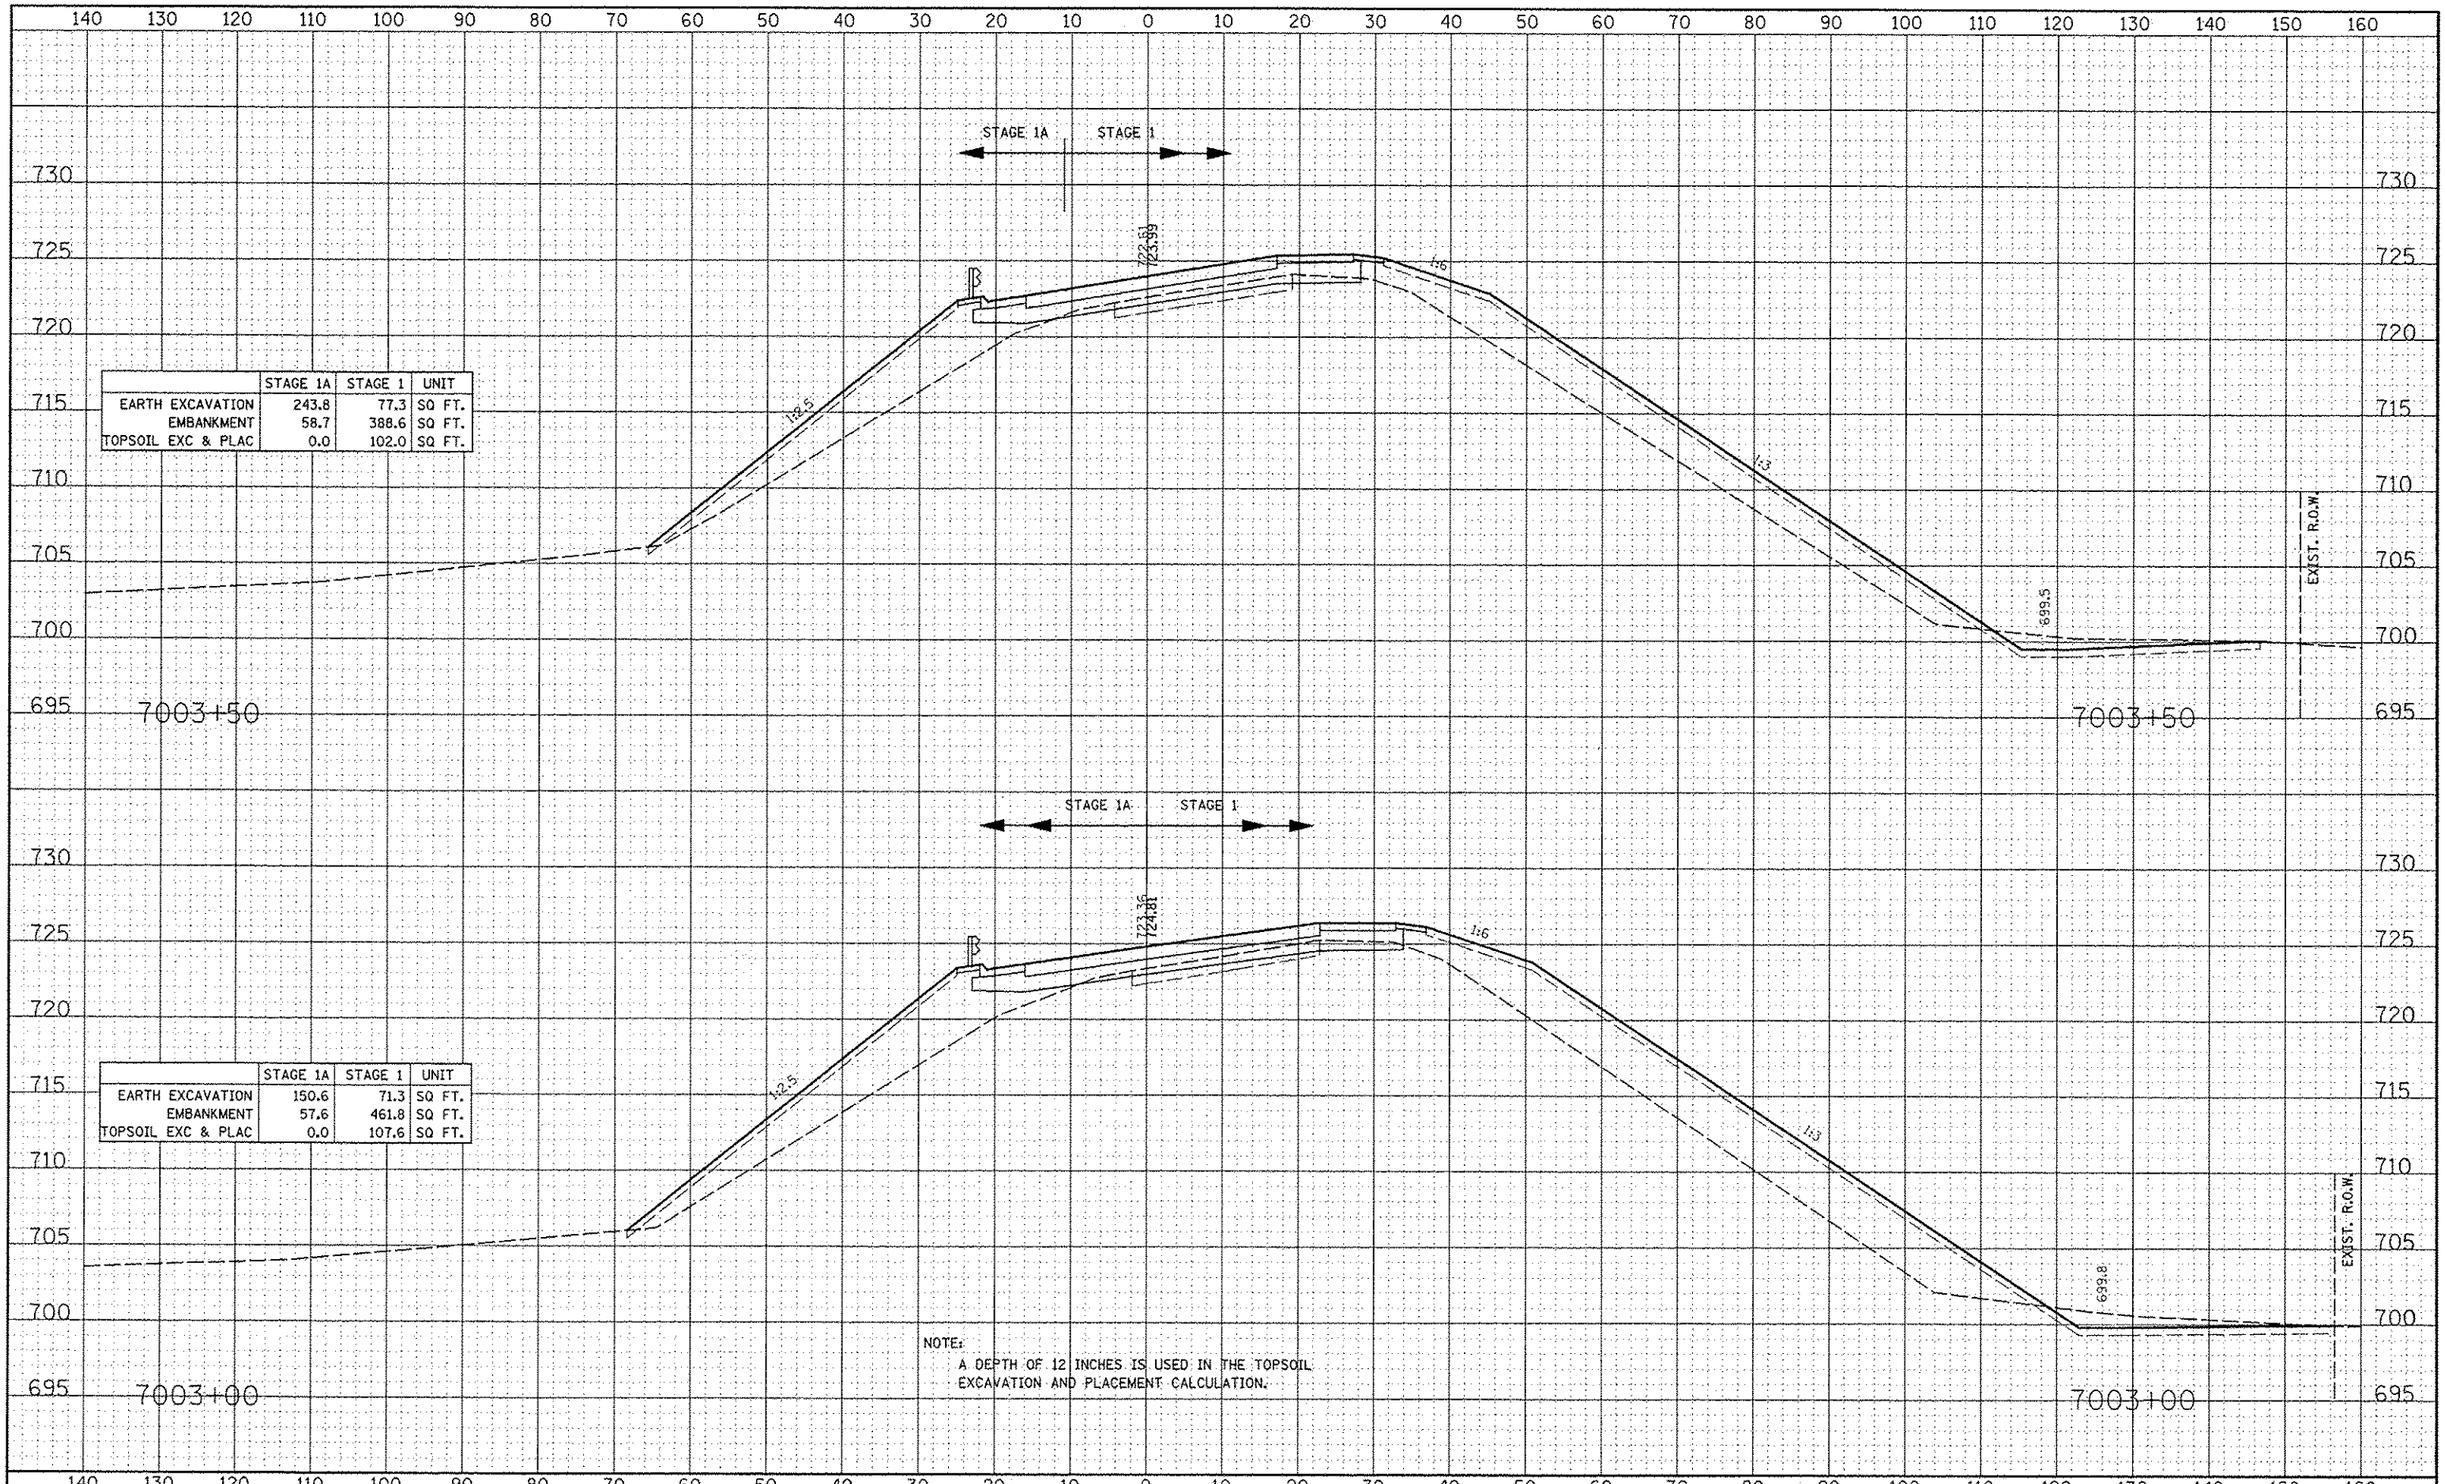

	STAGE 1A	STAGE 1	UNIT
EARTH EXCAVATION	243.8	77.3	SQ FT.
EMBANKMENT	58.7	388.6	SQ FT.
TOPSOIL EXC & PLAC	0.0	102.0	SQ FT.

	STAGE 1A	STAGE 1	UNIT
EARTH EXCAVATION	150.6	71.3	SQ FT.
EMBANKMENT	57.6	461.8	SQ FT.
TOPSOIL EXC & PLAC	0.0	107.6	SQ FT.

NOTE:
A DEPTH OF 12 INCHES IS USED IN THE TOPSOIL EXCAVATION AND PLACEMENT CALCULATION.

FINAL SURVEY — SURVEYED — PLOTTED — NOTE BOOK — AREAS — AREAS CHECKED — DATE — BY — NO.

ORIGINAL SURVEY — SURVEYED — PLOTTED — NOTE BOOK — AREAS — AREAS CHECKED — DATE — BY — NO.

FILE NAME = $FILE$

USER NAME = $USER$ | PLOT SCALE = $SCALE$ | PLOT DATE = $DATE$

DESIGNED - RTA | DRAWN - KES | CHECKED - PJO | DATE - 10/15/2012

REVISED - | REVISED - | REVISED - | REVISED -

STATE OF ILLINOIS
DEPARTMENT OF TRANSPORTATION

CROSS SECTIONS
RAMP C -- STAGE 1 THRU 4

SCALE: | SHEET NO. 3 OF 13 SHEETS | STA. 7003+00 TO STA. 7003+50

F.A.P. RTE.	SECTION	COUNTY	TOTAL SHEETS	SHEET NO.
338	(112 & 113) WRS-5	DUPAGE	963	849
		CONTRACT NO. 60131		
FED. ROAD DIST. NO.	ILLINOIS	FED. AID PROJECT		