	STAGE 1A	STAGE 1	UNIT
EARTH EXCAVATION	55.2	32.0	SQ FT.
EMBANKMENT	3.8	44.9	SQ FT.
TOPSOIL EXC & PLAC	0.0	26.0	SQ FT.

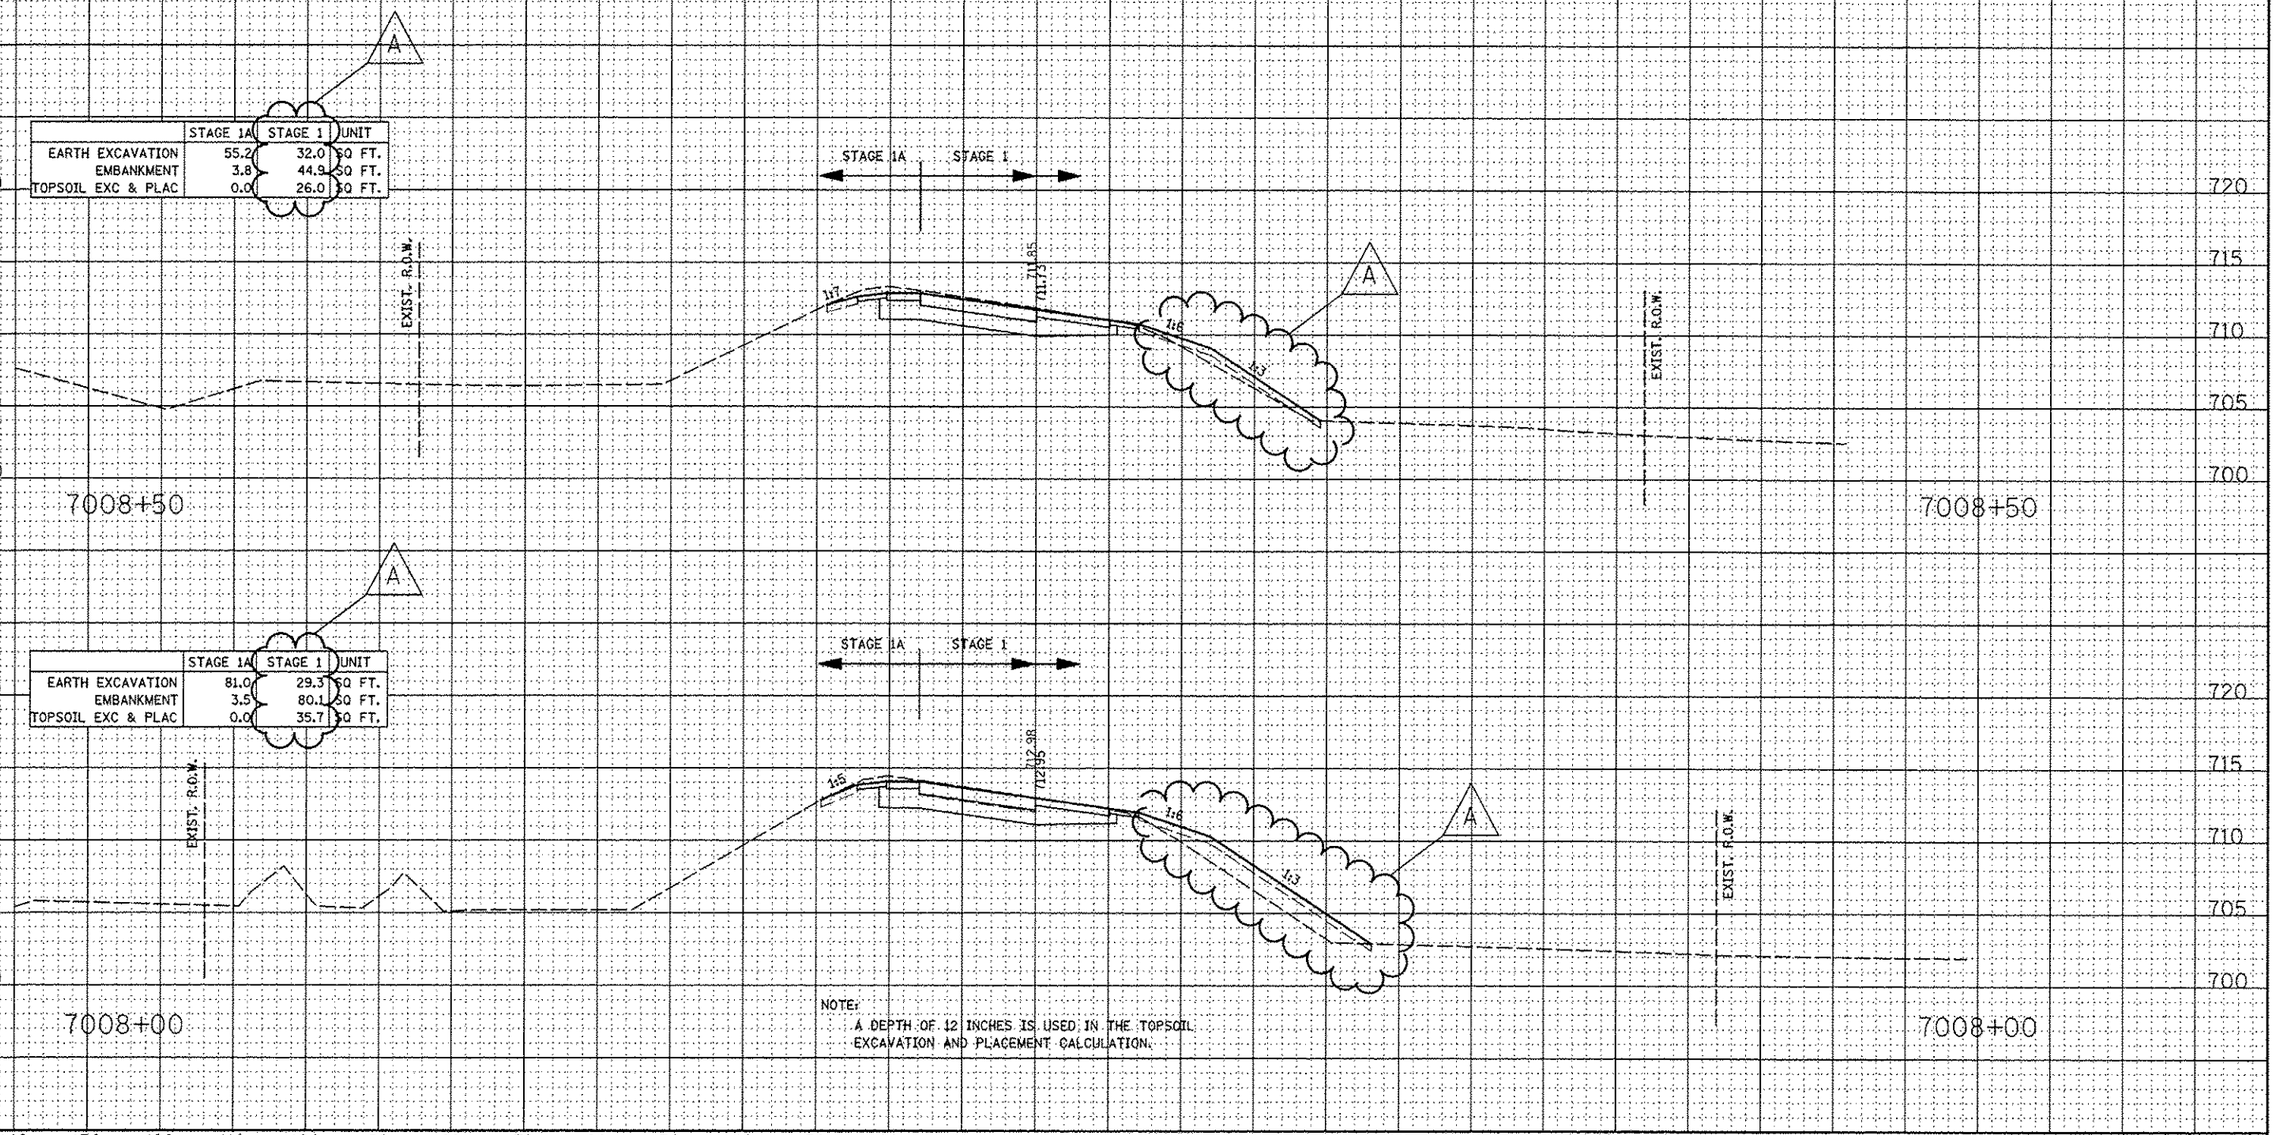

	STAGE 1A	STAGE 1	UNIT
EARTH EXCAVATION	81.0	29.3	SQ FT.
EMBANKMENT	3.5	80.1	SQ FT.
TOPSOIL EXC & PLAC	0.0	35.7	SQ FT.

NOTE:
A DEPTH OF 12 INCHES IS USED IN THE TOPSOIL EXCAVATION AND PLACEMENT CALCULATION.

FINAL SURVEY — NOTE BOOK — NO. — SURVEYED — PLOTTED — TEMPLATE — AREAS — AREAS CHECKED — BY — DATE

ORIGINAL SURVEY — NOTE BOOK — NO. — SURVEYED — PLOTTED — TEMPLATE — AREAS — AREAS CHECKED — BY — DATE

FILE NAME = $FILE$	USER NAME = $USER$	DESIGNED - RTA	REVISED - ADDENDUM A 12/17/2012
		DRAWN - KES	REVISED -
	PLOT SCALE = $SCALE$	CHECKED - PJO	REVISED -
	PLOT DATE = $DATE$	DATE - 10/15/2012	REVISED -

STATE OF ILLINOIS
DEPARTMENT OF TRANSPORTATION

CROSS SECTIONS
RAMP C – STAGE 1 THRU 4

SCALE: | SHEET NO. 8 OF 13 SHEETS | STA. 7008+00 TO STA. 7008+50

F.A.P. RTE.	SECTION	COUNTY	TOTAL SHEETS	SHEET NO.
338	(112 & 113) WRS-5	DUPAGE	963	854
		CONTRACT NO. 60I31		
FED. ROAD DIST. NO.	ILLINOIS	FED. AID PROJECT		