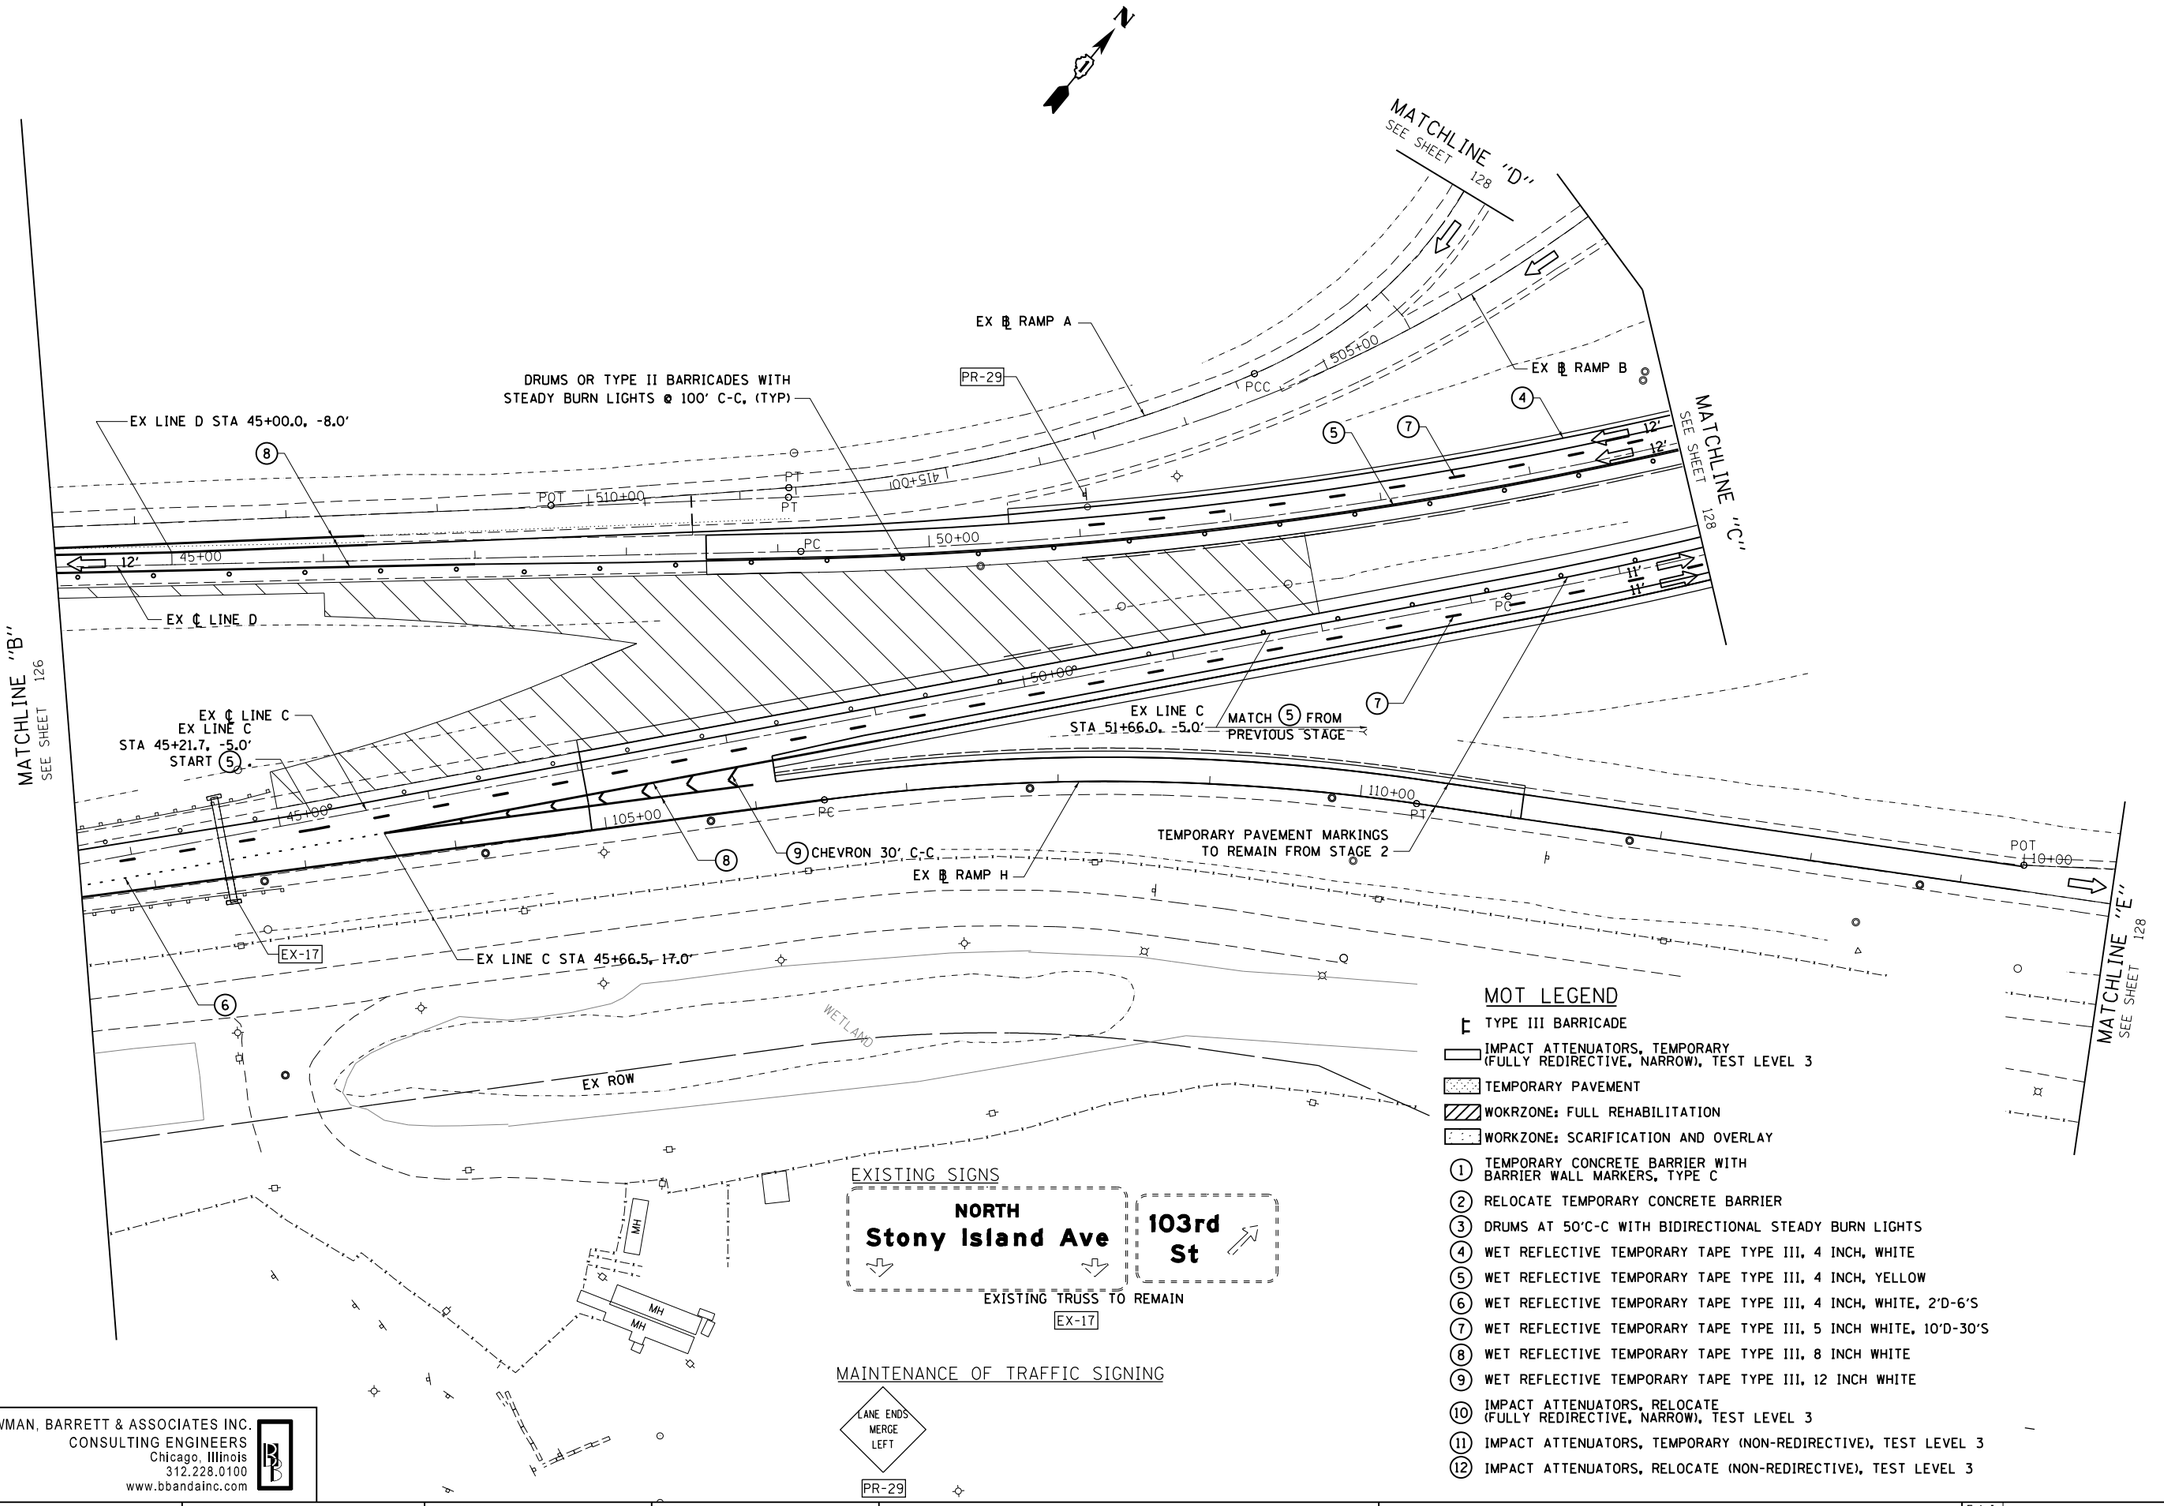

MOT LEGEND

- TYPE III BARRICADE
- IMPACT ATTENUATORS, TEMPORARY (FULLY REDIRECTIVE, NARROW), TEST LEVEL 3
- TEMPORARY PAVEMENT
- WOKRZONE: FULL REHABILITATION
- WORKZONE: SCARIFICATION AND OVERLAY
- (1) TEMPORARY CONCRETE BARRIER WITH BARRIER WALL MARKERS, TYPE C
- (2) RELOCATE TEMPORARY CONCRETE BARRIER
- (3) DRUMS AT 50'C-C WITH BIDIRECTIONAL STEADY BURN LIGHTS
- (4) WET REFLECTIVE TEMPORARY TAPE TYPE III, 4 INCH, WHITE
- (5) WET REFLECTIVE TEMPORARY TAPE TYPE III, 4 INCH, YELLOW
- (6) WET REFLECTIVE TEMPORARY TAPE TYPE III, 4 INCH, WHITE, 2'D-6'S
- (7) WET REFLECTIVE TEMPORARY TAPE TYPE III, 5 INCH WHITE, 10'D-30'S
- (8) WET REFLECTIVE TEMPORARY TAPE TYPE III, 8 INCH WHITE
- (9) WET REFLECTIVE TEMPORARY TAPE TYPE III, 12 INCH WHITE
- (10) IMPACT ATTENUATORS, RELOCATE (FULLY REDIRECTIVE, NARROW), TEST LEVEL 3
- (11) IMPACT ATTENUATORS, TEMPORARY (NON-REDIRECTIVE), TEST LEVEL 3
- (12) IMPACT ATTENUATORS, RELOCATE (NON-REDIRECTIVE), TEST LEVEL 3

EXISTING SIGNS

NORTH
Stony Island Ave

103rd St

EXISTING TRUSS TO REMAIN
EX-17

MAINTENANCE OF TRAFFIC SIGNING

LANE ENDS MERGE LEFT
PR-29

BOWMAN, BARRETT & ASSOCIATES INC.
CONSULTING ENGINEERS
Chicago, Illinois
312.228.0100
www.bbandainc.com

FILE NAME = $FILE1$	USER NAME = default	DESIGNED - RA	REVISED -
		DRAWN - RA	REVISED -
	PLOT SCALE = $SCALE$	CHECKED - RGR	REVISED -
	PLOT DATE = 3/29/2013	DATE - 03/29/2013	REVISED -

STATE OF ILLINOIS
DEPARTMENT OF TRANSPORTATION

MAINTENANCE OF TRAFFIC
SUBSTAGE 2A

SCALE: 1"=50' | SHEET NO. 35 OF 47 SHEETS | STA. | TO STA.

F.A.I. RTE.	SECTION	COUNTY	TOTAL SHEETS	SHEET NO.
94	2012-059-BR	COOK	631	127
		CONTRACT NO. 60J12		
	ILLINOIS FED. AID PROJECT			

S:\0172.05.CADD\D160J12 Sheets\D160J12-sht-stagmg24.35.dgn