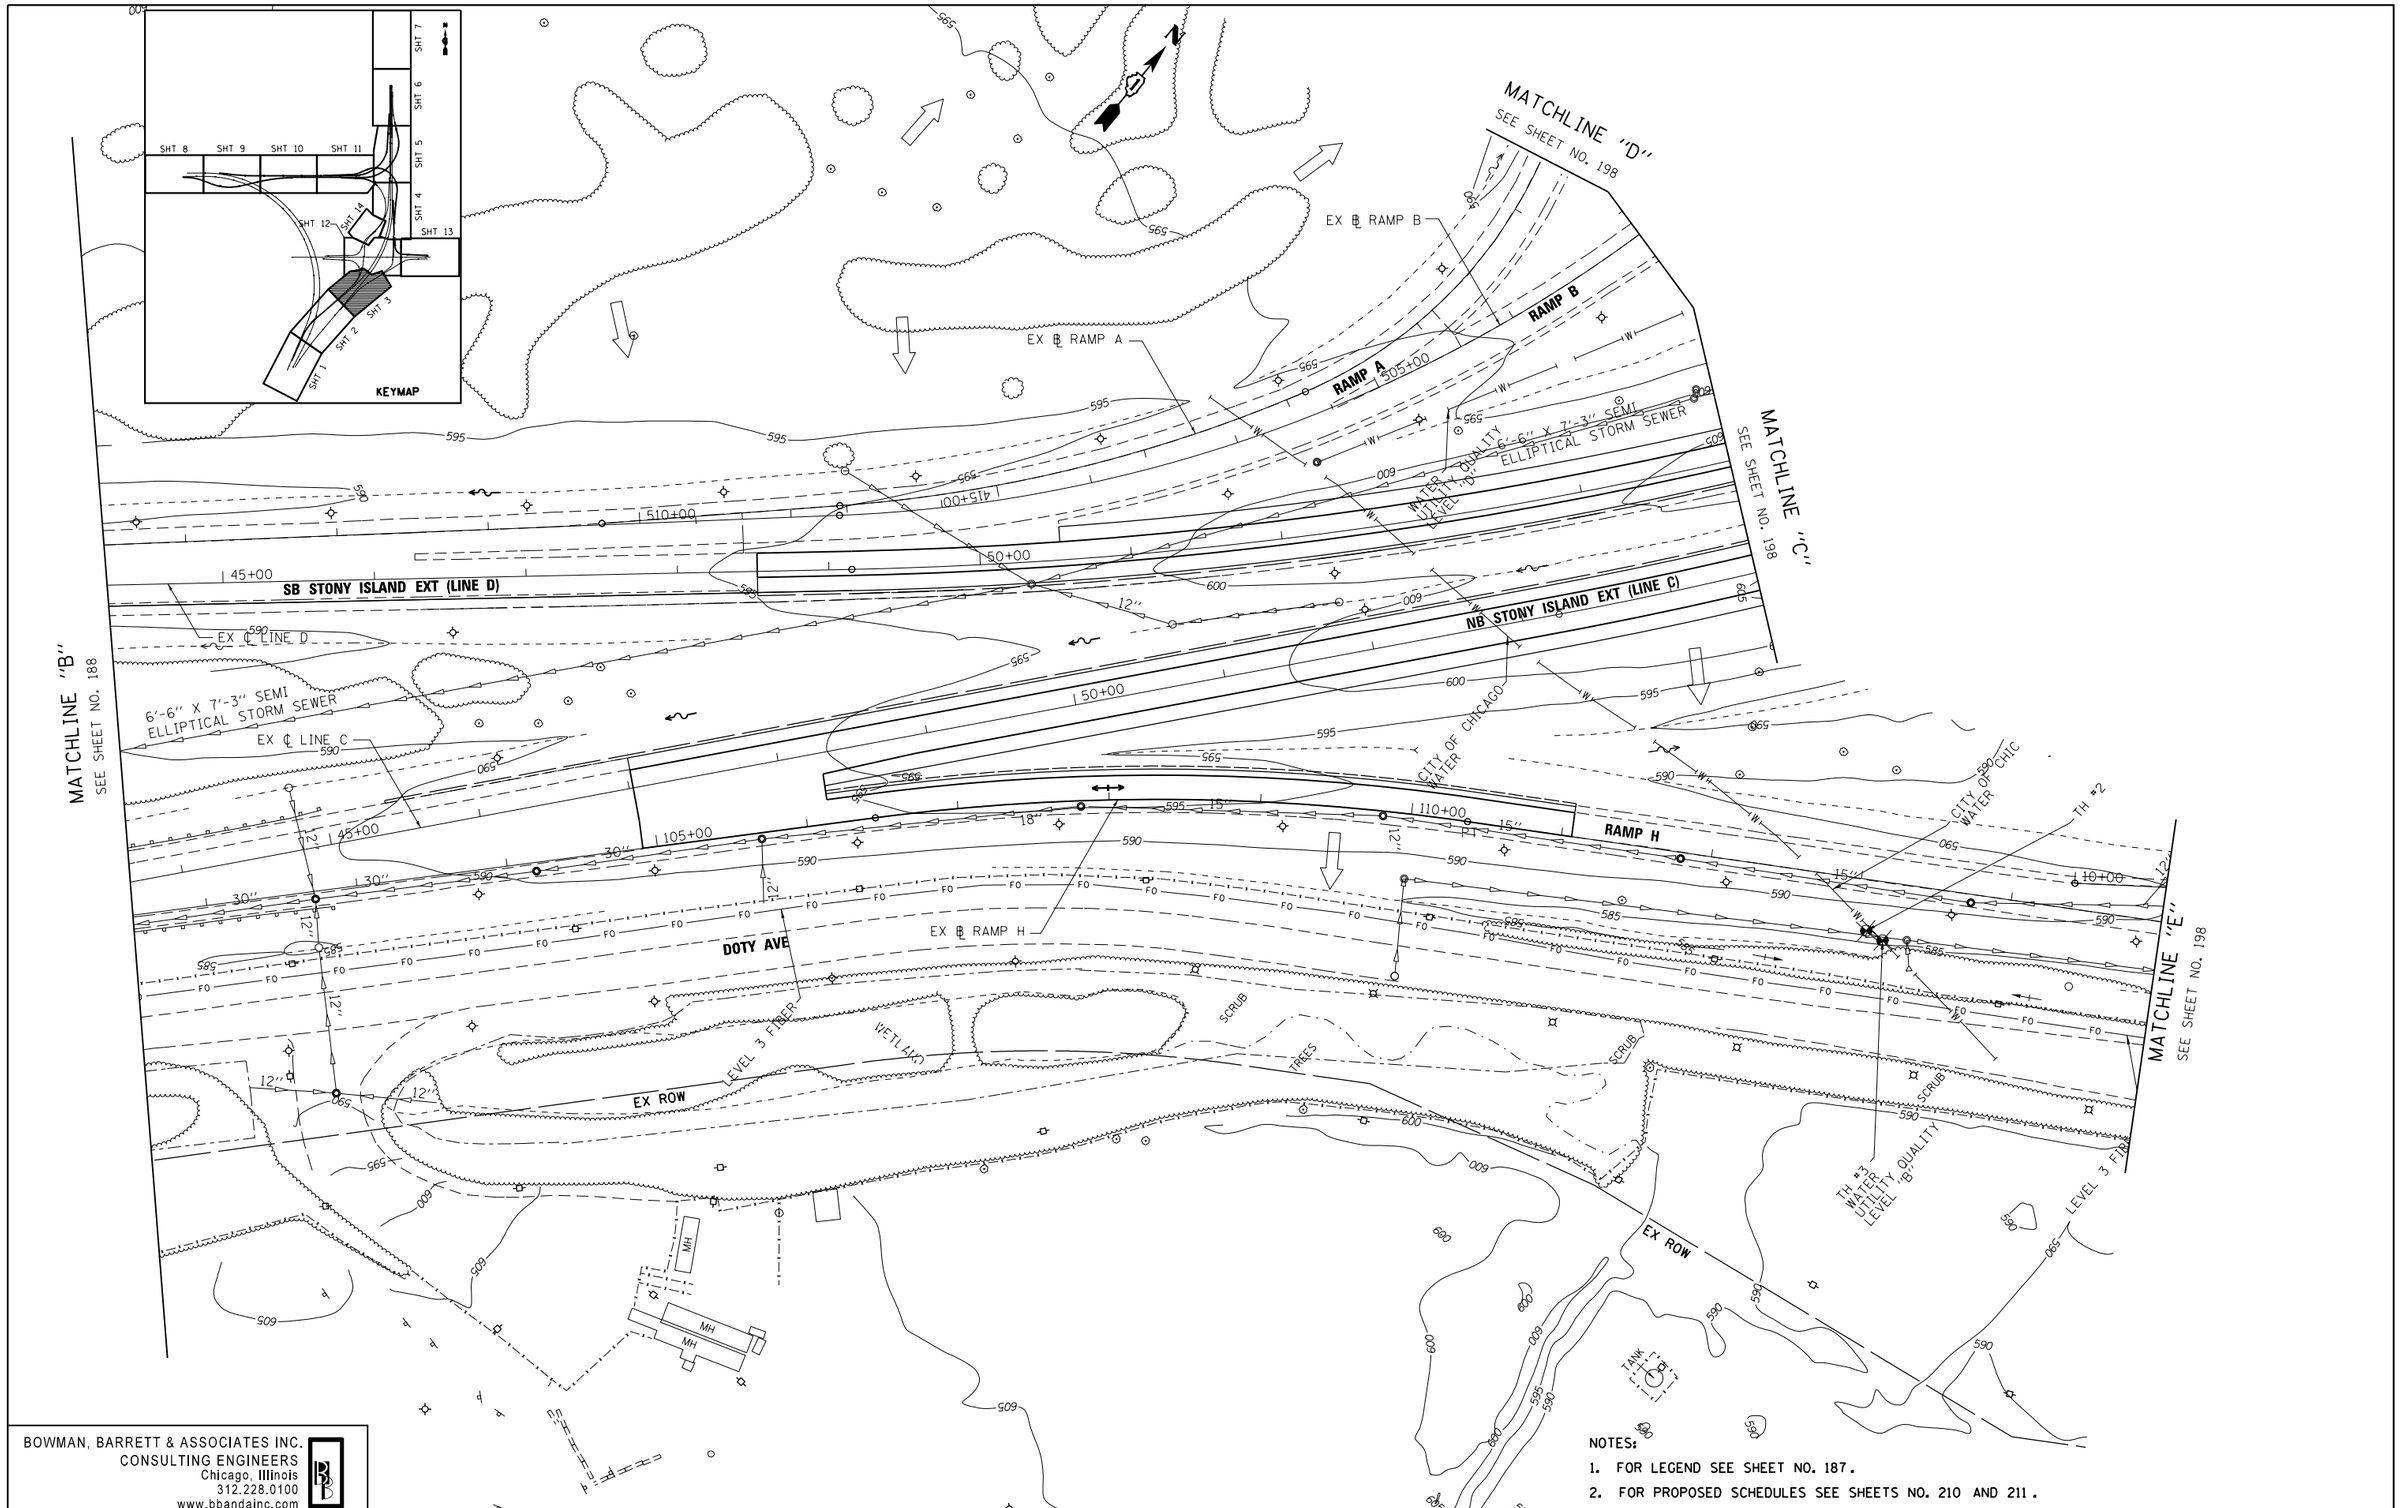

BOWMAN, BARRETT & ASSOCIATES INC.
CONSULTING ENGINEERS
Chicago, Illinois
312.228.0100
www.bbandainc.com

NOTES:

1. FOR LEGEND SEE SHEET NO. 187.
2. FOR PROPOSED SCHEDULES SEE SHEETS NO. 210 AND 211.

FILE NAME = $FILEL$	USER NAME = default	DESIGNED - JAM	REVISED -
		DRAWN - JAM	REVISED -
	PLOT SCALE = $SCALE$	CHECKED - RGR	REVISED -
	PLOT DATE = 4/2/2013	DATE - 03/29/2013	REVISED -

STATE OF ILLINOIS
DEPARTMENT OF TRANSPORTATION

PROPOSED DRAINAGE PLAN
STONY ISLAND EXTENSION

SCALE: 1"=50' | SHEET NO. 3 OF 14 SHEETS | STA. | TO STA.

F.A.I. RTE.	SECTION	COUNTY	TOTAL SHEETS	SHEET NO.
94	2012-059-BR	COOK	631	189
		CONTRACT NO. 60J12		
	ILLINOIS	FED. AID PROJECT		

S:\0172.05_CADD\D160J12 Sheets\D160J12-sht-prop drain.03.dgn