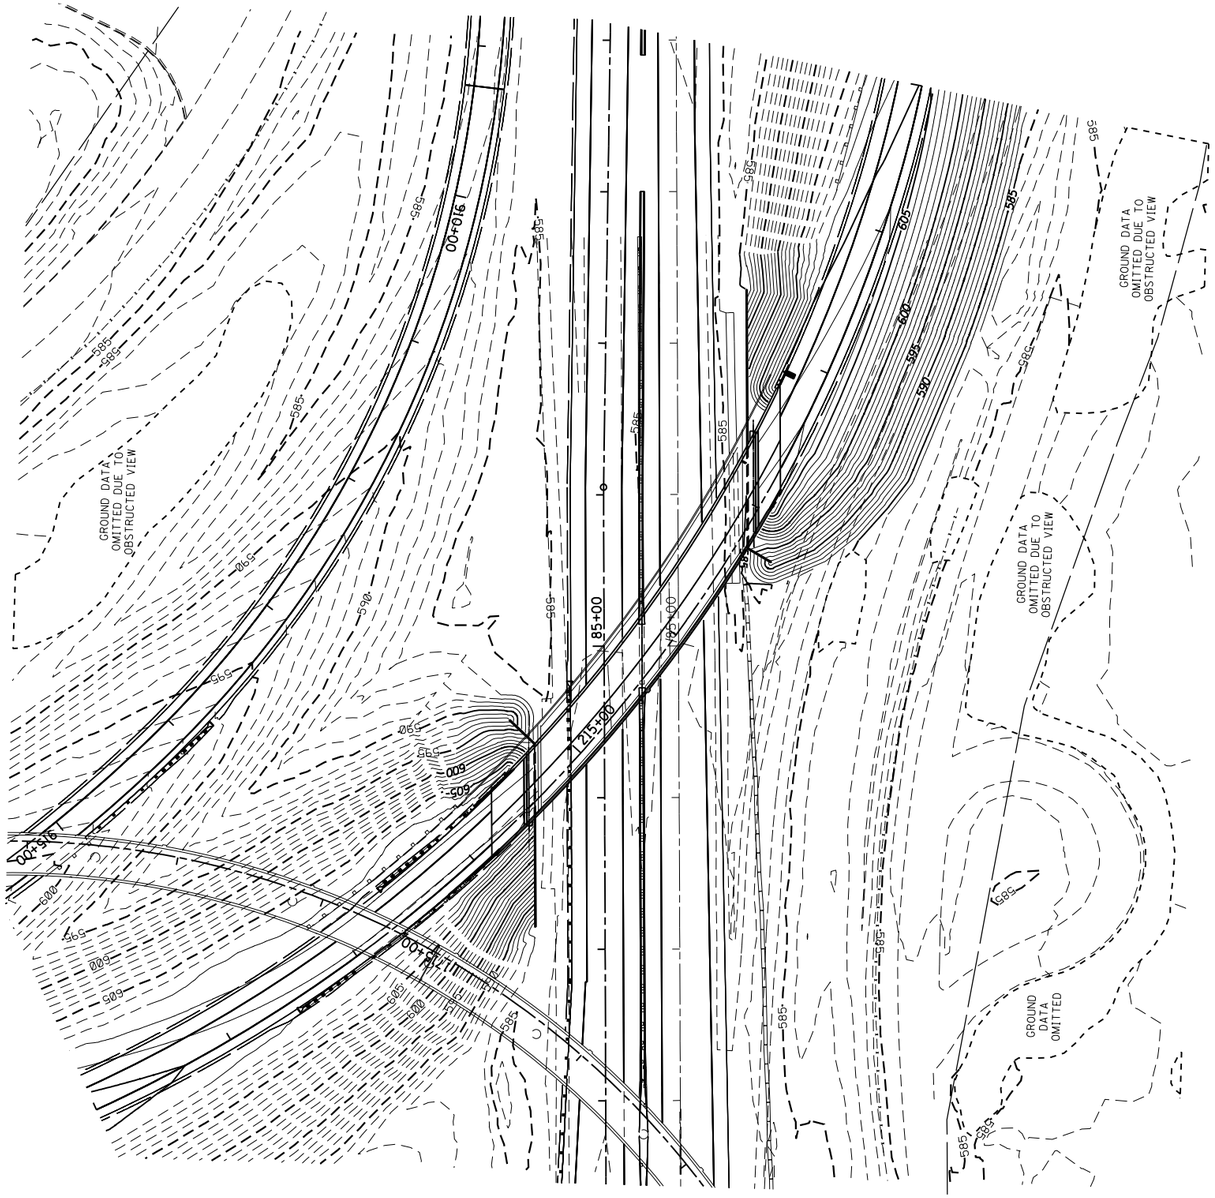

BOWMAN, BARRETT & ASSOCIATES INC.
CONSULTING ENGINEERS
Chicago, Illinois
312.228.0100
www.bbandainc.com

FILE NAME = $FILE1$	USER NAME = default	DESIGNED - BDC	REVISED -
		DRAWN - BDC	REVISED -
	PLOT SCALE = $SCALE$	CHECKED - RGR	REVISED -
	PLOT DATE = 4/5/2013	DATE - 03/29/2013	REVISED -

STATE OF ILLINOIS
DEPARTMENT OF TRANSPORTATION

CONTOUR GRADING SN 016-2471
STONY ISLAND CONNECTOR

SCALE: 1"=50' | SHEET NO. 2 OF 2 SHEETS | STA. | TO STA.

F.A.I. RTE.	SECTION	COUNTY	TOTAL SHEETS	SHEET NO.
94	2012-059-BR	COOK	631	278
		CONTRACT NO. 60J12		
	ILLINOIS FED. AID PROJECT			

S:\1872\05_CAD\D1868J12 Sheets\D1868J12-sht-contour_02.dgn