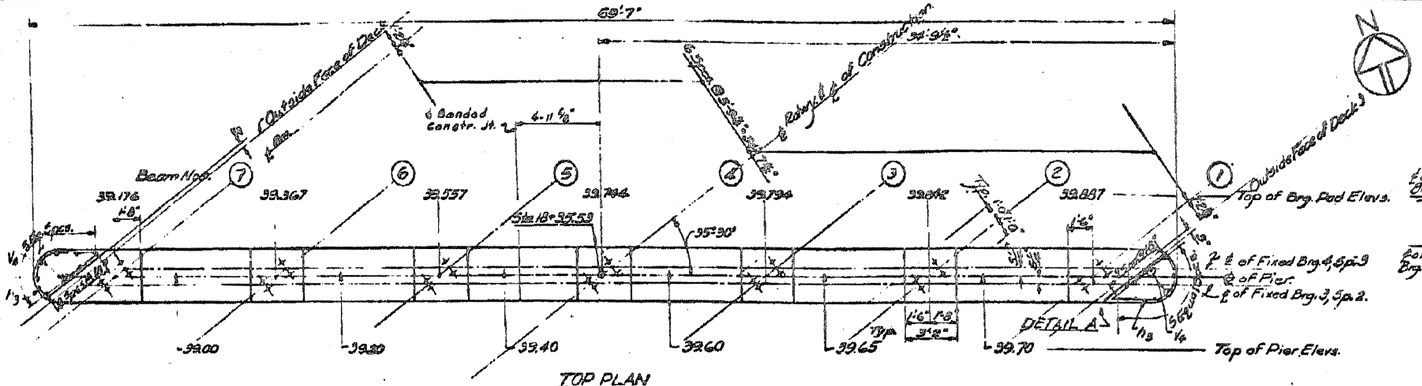

TOP PLAN
Scale: 1/4"=1'-0"

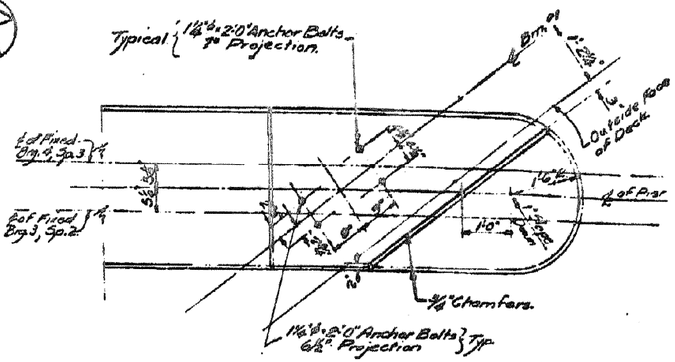

DETAIL A
Scale: 3/4"=1'-0"

Note:
See Sheet No. 8 for Anchor Bolt Details.

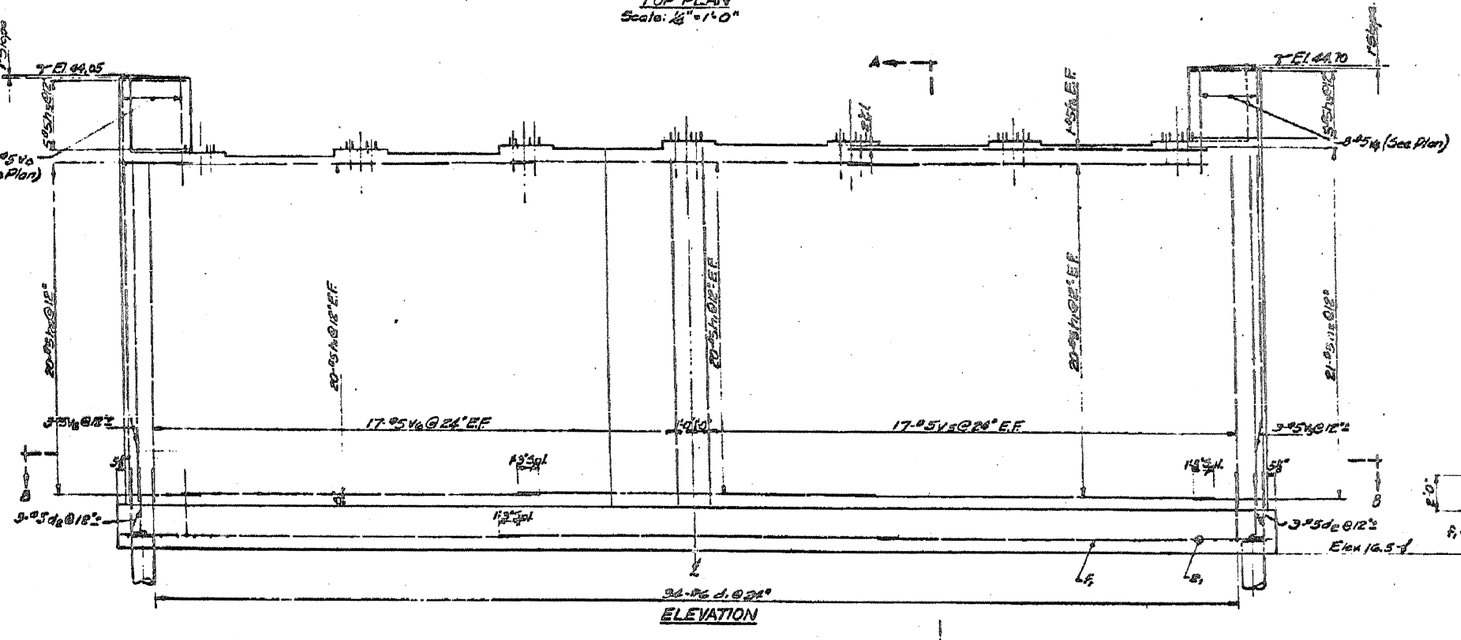

ELEVATION

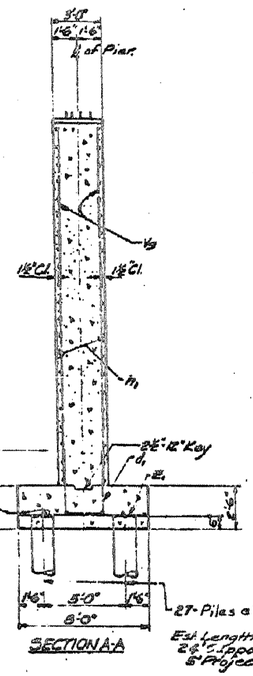

SECTION A-A

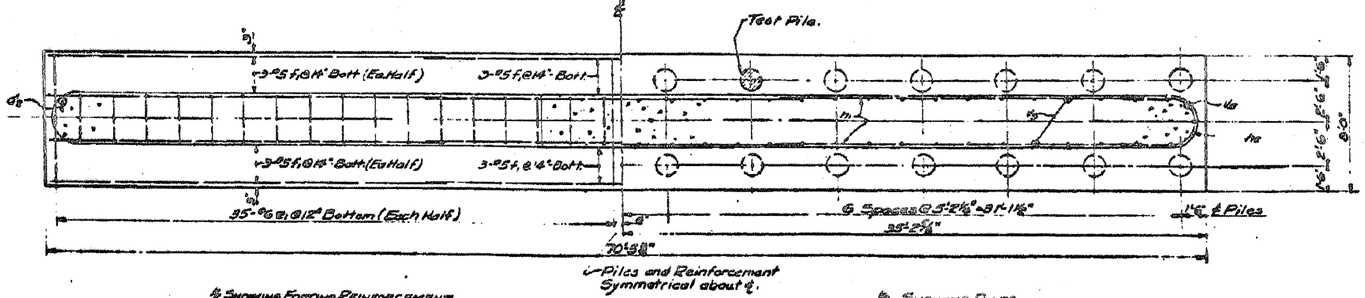

Piles and Reinforcement Symmetrical about ℄.

½ Showing Footing Reinforcement

SECTION B-B

½ Showing Piles & Stem Reinforcement

NOTE:
See Sheet No. 29 for Pile Details.
See Sheet No. 28 for Bar List & Bar Details.
Concrete Bearing Pads shall be cast integrally with Pier.
Top of Bearing Pads shall be constructed exactly to the elevations shown. If such hammering or grinding is necessary, it shall be done at no additional cost to the County.

BILL OF MATERIAL

Class X Concrete	Cu. Yds.	209.8
Reinforcement Bars	Lbs.	6780
Test Piles	Each	1
Furnishing Piles	Lin Ft	783
Driving or Driving & Fitting Piles	Lin Ft	783

DEPARTMENT OF HIGHWAYS
COOK COUNTY, ILLINOIS
DANIEL RYAN, PRESIDENT BOARD OF COMMISSIONERS
WILLIAM J MORTIMER, SUPERINTENDENT OF HIGHWAYS

PIER NO. 2 - DETAILS
EAST BOUND STONY ISLAND CONNECTOR
OVER
SOUTH ROUTE EXPRESSWAY

COMPUTED [illegible]
DRAWN J. Harrison
CHECKED [illegible]
PROJECT B.I. 90-3(60)-118
SCALE As Noted
APPROVED [illegible]

APPROVED [illegible] 19[illegible]

F.A.I. RTE.	Sheet No.	Quantity	Sheet No.	Total Sheets	Drawing No.
90		1313.5 C.Y.	48	37	58 338-5

REVISIONS

DATE	BY	DESCRIPTION

BOWMAN, BARRETT & ASSOCIATES INC. CONSULTING ENGINEERS Chicago, Illinois 312.228.0100 www.bbandainc.com	USER NAME =	DESIGNED -	REVISED -
		CHECKED - BAK	REVISED -
	PLOT SCALE =	DRAWN -	REVISED -
	PLOT DATE = 03/29/2013	CHECKED -	REVISED -

STATE OF ILLINOIS
DEPARTMENT OF TRANSPORTATION

EXISTING PLANS (FOR INFORMATION ONLY)
STRUCTURE NO. 016-2470
SHEET NO. S-48 OF S-53 SHEETS

F.A.I. RTE.	SECTION	COUNTY	TOTAL SHEETS	SHEET NO.
94	2012-059-BR	COOK	631	423
		CONTRACT NO. 60J12		
		ILLINOIS FED. AID PROJECT		

S:\1072\05_CADD\Structural\SN 0162470-60J12-048-FY06.dgn 3/29/2013 22228 PM