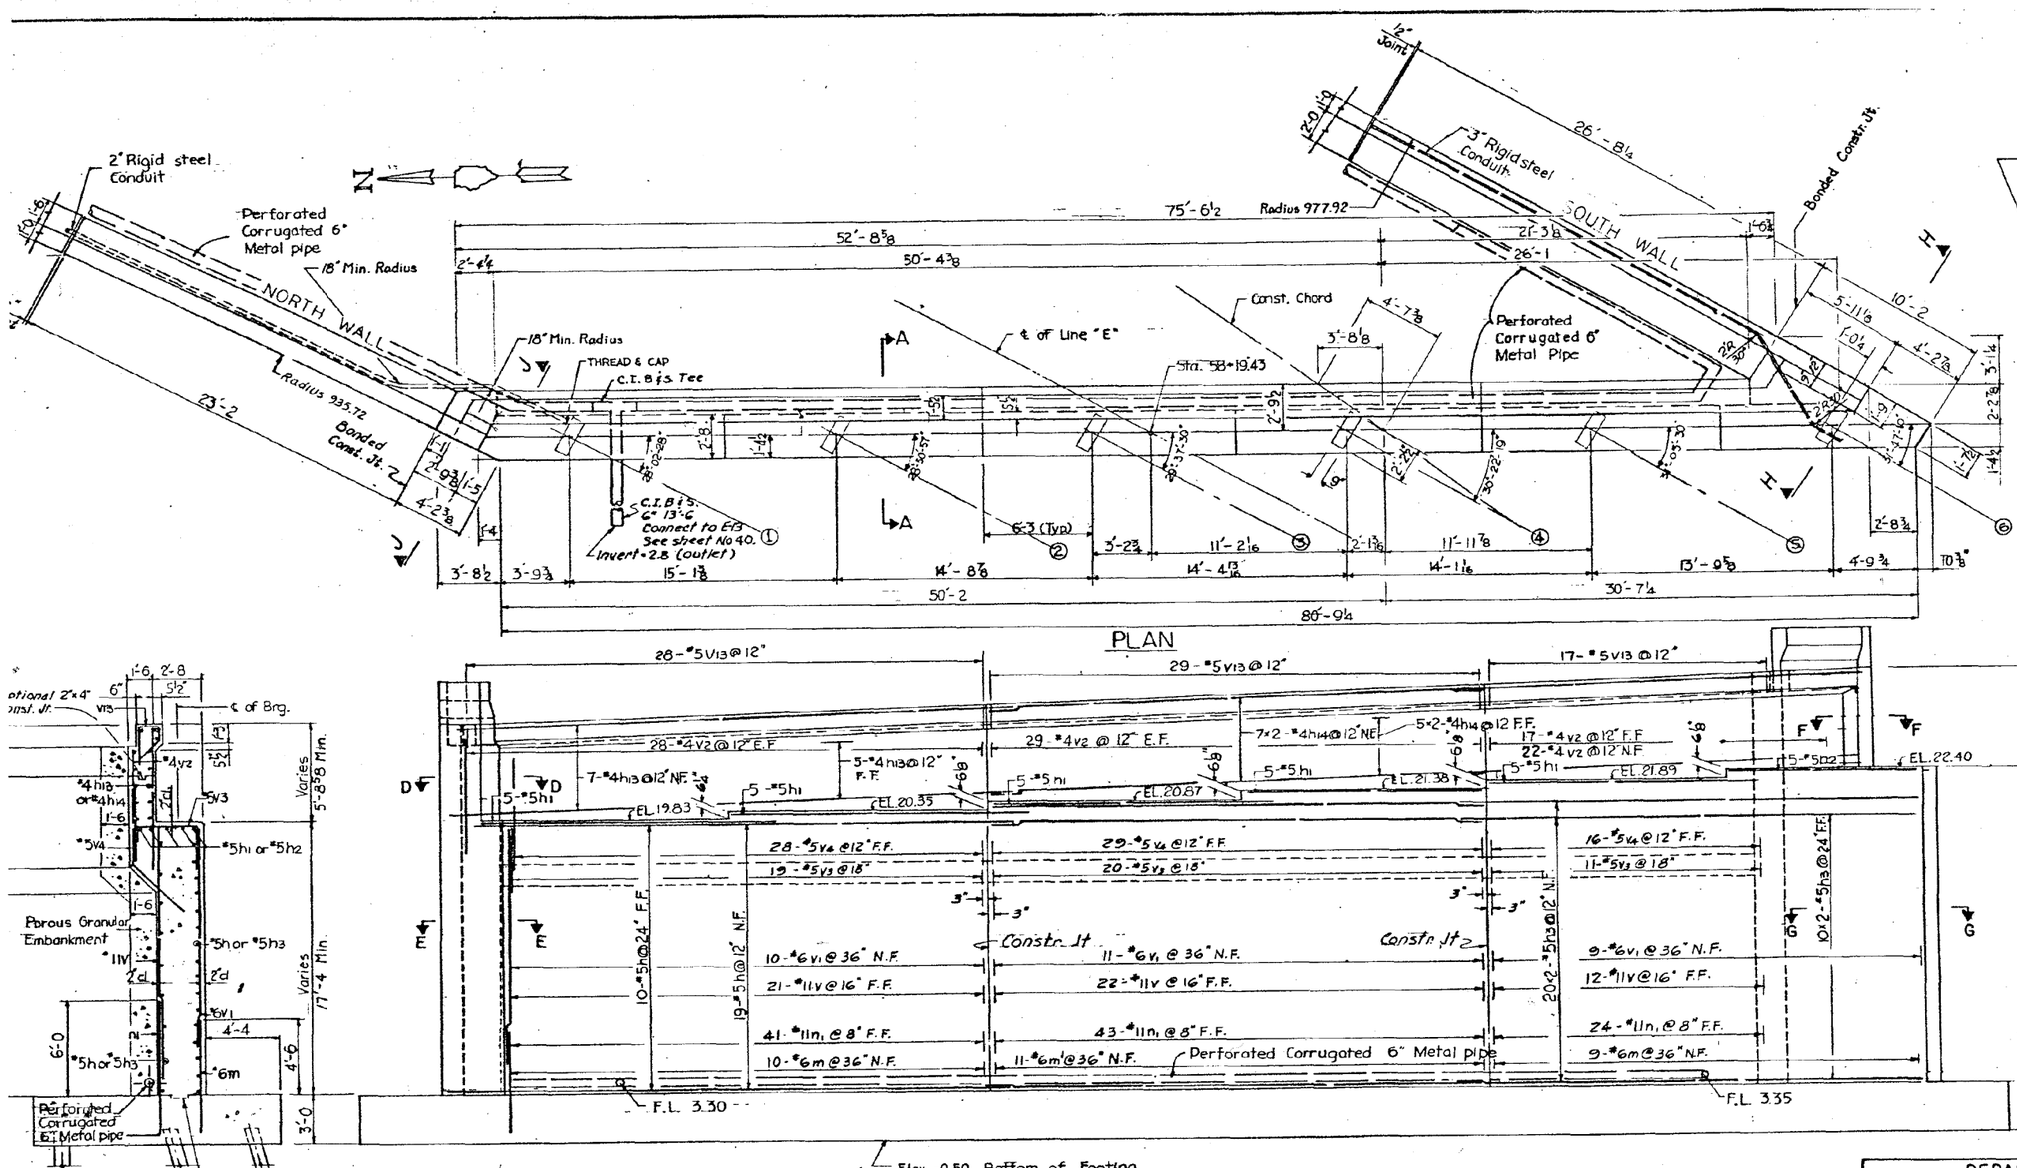

NOTES:
All Corrugated Metal Pipe elevations shown are invert elevations.
6"ϕ Perforated Corrugated metal pipe shall conform to Sec. 710.01(c) of the Standard Specifications.
All risers to be corrugated metal pipe 6" Diameter, not perforated.

Installation and all fittings elbows, perforated end caps, risers, etc., to be included for payment in the Contract Bid Price per lineal foot for Perforated Corrugated Metal Pipe, 6 INCH DIA.

NOTES

For Sections E-E, F-F, D-D & G-G see sheet No. 27
For Details of the North & South Wall see sheet No. 27
N.F. indicates Near Face
F.F. indicates Far Face
Bars marked thus 7 × 3-#4 etc. indicate 7 lines of bars with 3 lengths per line.

REVISIONS		
DATE	BY	DESCRIPTION

DEPARTMENT OF HIGHWAYS
COOK COUNTY, ILLINOIS
GEORGE W DUNNE, PRESIDENT BOARD OF COMMISSIONERS — S. PERINCHIEF, SUPERINTENDENT OF HIGHWAYS

ABUTMENT NO. 2 PLAN & ELEVATION

STONY ISLAND CONNECTOR FAI 94
LINE E STRUCTURE

KNOERLE, BENDER, STONE & ASSOCIATES INC
CONSULTING ENGINEERS
CHICAGO, ILLINOIS

PROJECT EBU 246 (76)
SCALE
APPROVED E. A. Ohling

APPROVED April 4, 77
CHIEF ENGINEER

F.A. Route No	County Hwy Route No	Sheet No	Total Sheets	Drawing No
122	174A	25	27	

BOWMAN, BARRETT & ASSOCIATES INC.
CONSULTING ENGINEERS
Chicago, Illinois
312.228.0100
www.bbandainc.com

USER NAME =	DESIGNED -	REVISED -
	CHECKED - BAK	REVISED -
PLOT SCALE =	DRAWN -	REVISED -
PLOT DATE = 03/29/2013	CHECKED -	REVISED -

STATE OF ILLINOIS
DEPARTMENT OF TRANSPORTATION

EXISTING PLANS (FOR INFORMATION ONLY)
STRUCTURE NO. 016-2471
SHEET NO. S-56 OF S-63 SHEETS

F.A.I. RTE.	SECTION	COUNTY	TOTAL SHEETS	SHEET NO.
94	2012-059-BR	COOK	631	549
		CONTRACT NO. 60J12		
	ILLINOIS FED. AID PROJECT			

E-72

S:\1072\05_CADD\Structural\SN 016247\1CADD Sheets\016247I-60J12-056-FY12.dgn 3/29/2013 2:31:20 PM