ORIGINAL SURVEY		BY	DATE
NOTE BOOK	SURVEYED		
	PLOTTED		
	TEMPLATE		
	AREAS		
NO.	AREAS CHECKED		

FINAL SURVEY		BY	DATE
NOTE BOOK	SURVEYED		
	PLOTTED		
	TEMPLATE		
	AREAS		
NO.	AREAS CHECKED		

FILE NAME = $FILEL$

USER NAME = default

$MODELNAME$

PLOT SCALE = $SCALE$

PLOT DATE = 3/29/2013

DESIGNED	-
DRAWN	-
CHECKED	-
DATE	-
REVISED	-
REVISED	-
REVISED	-
REVISED	-

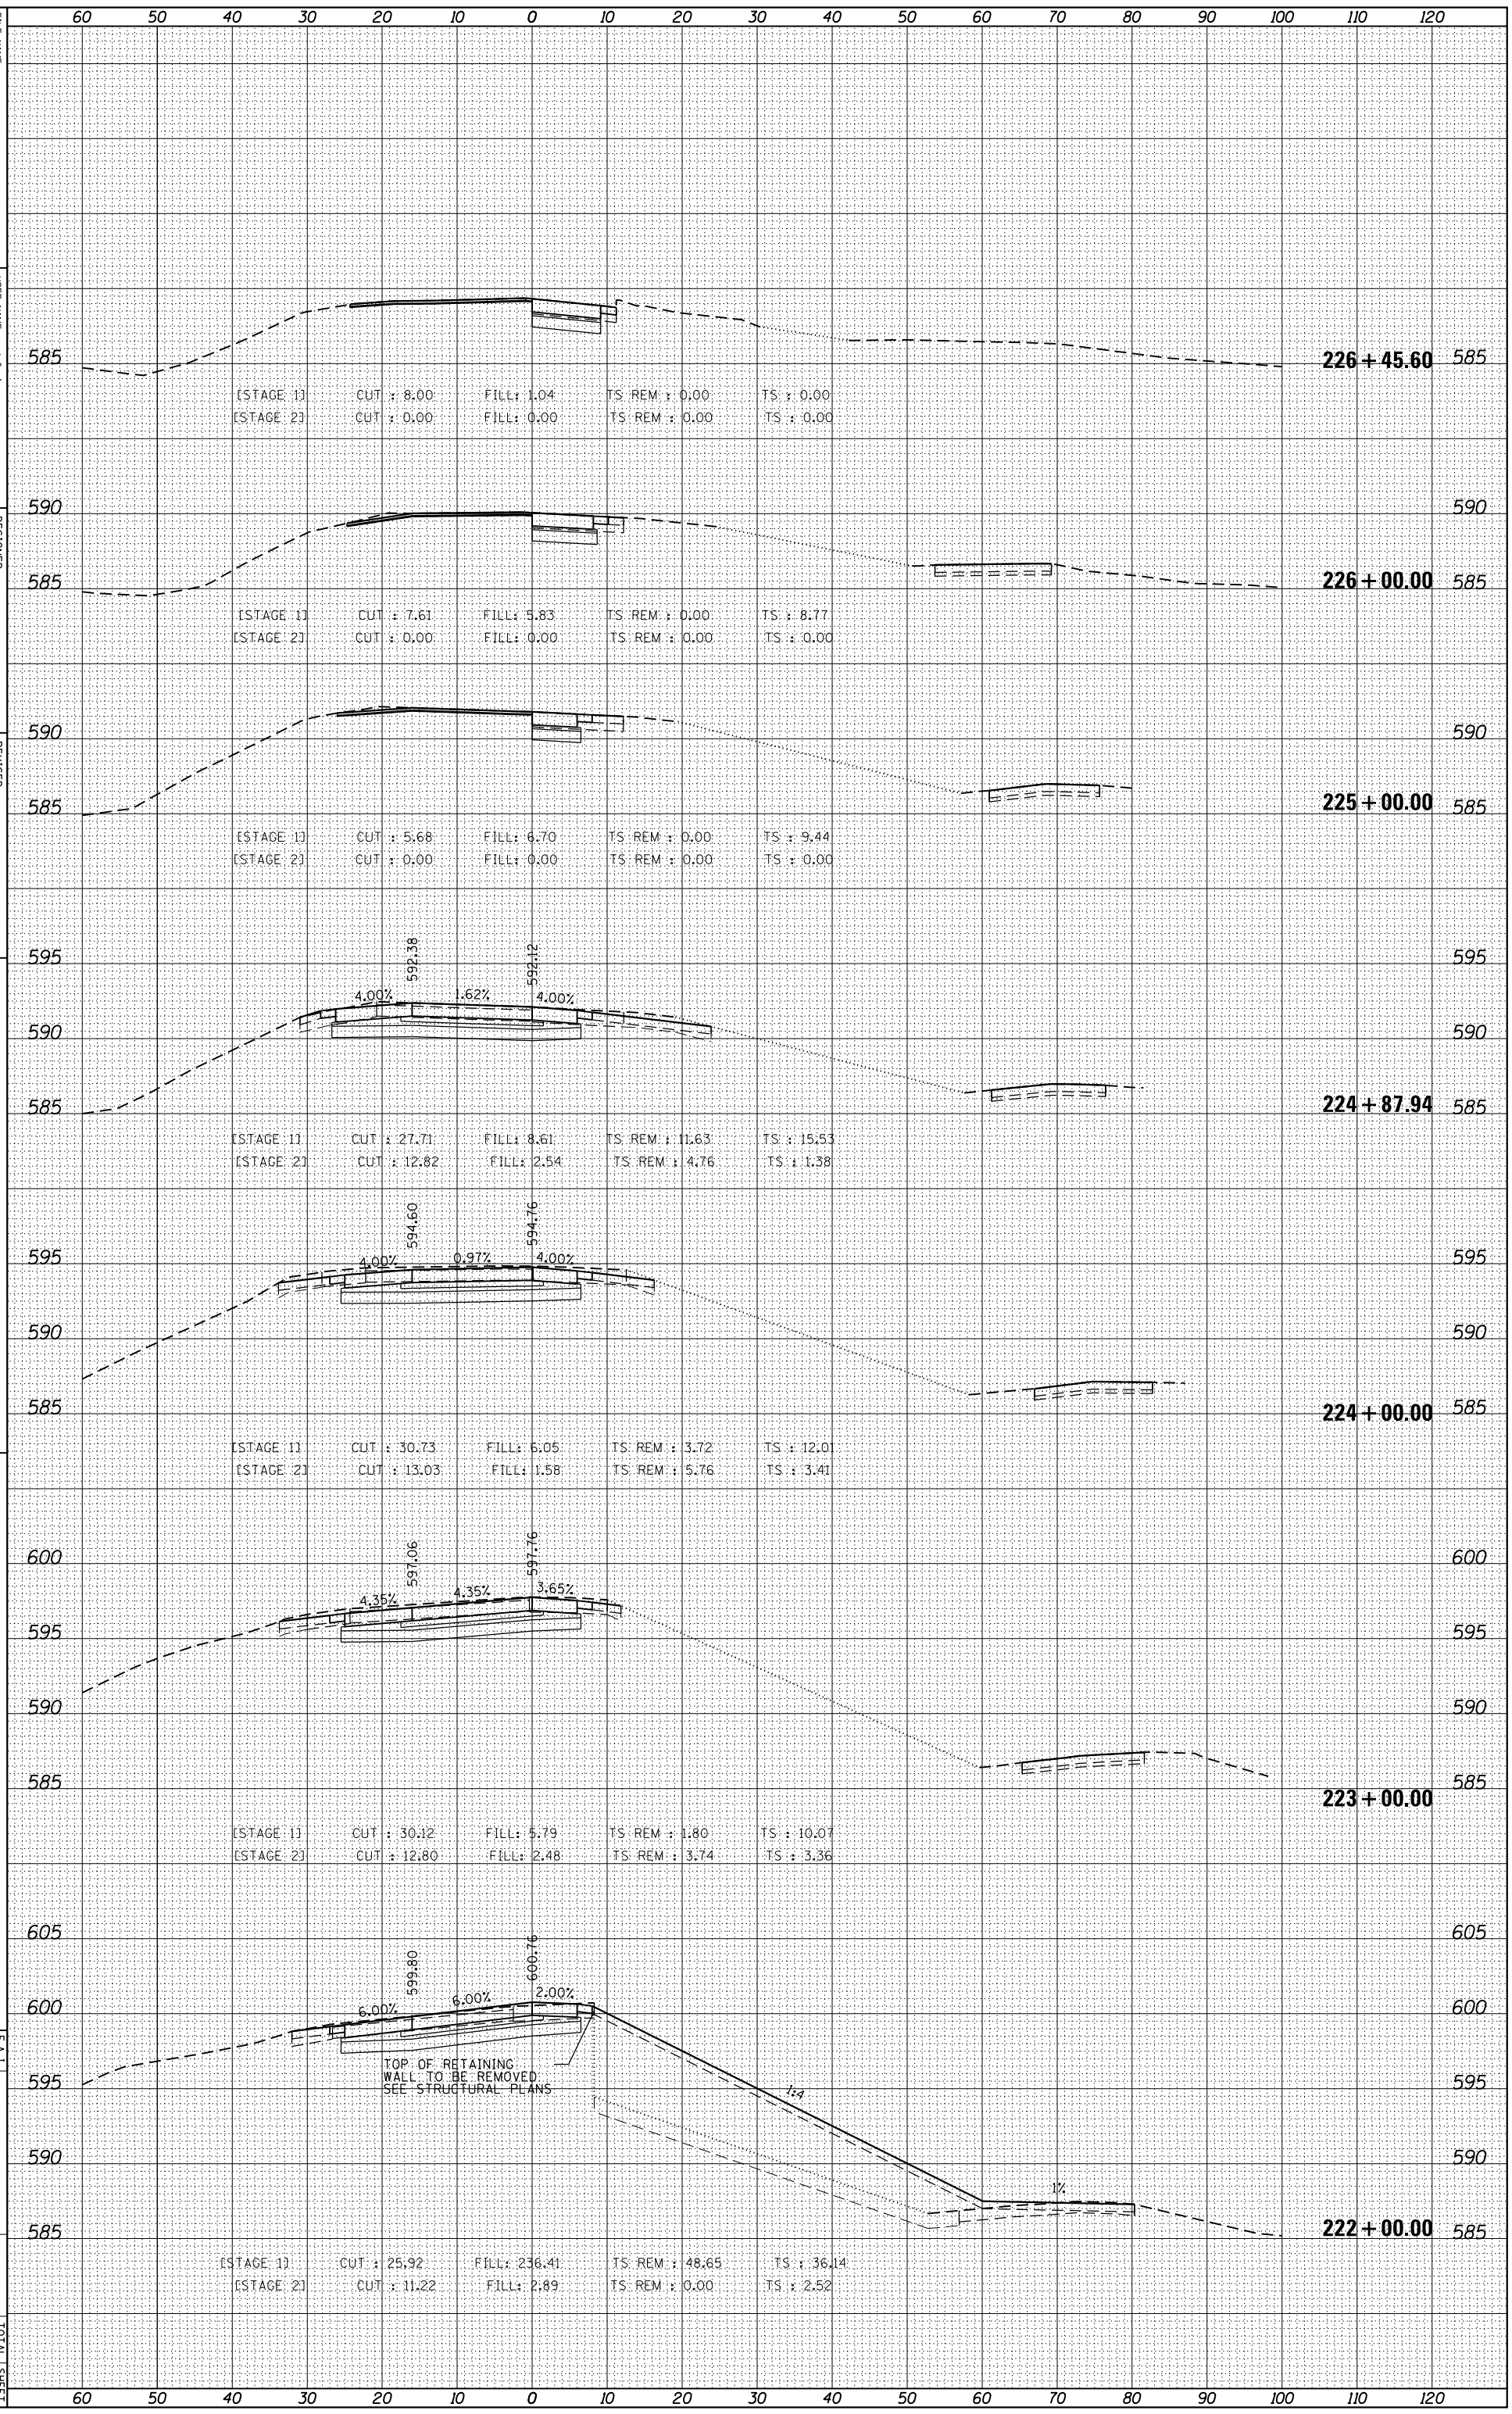

STATE OF ILLINOIS
DEPARTMENT OF TRANSPORTATION

PROPOSED LINE E
CROSS SECTION

SCALE:

SHEET 16 OF 31 SHEETS STA. 222+00.00 TO STA. 226+45.60

F.A.I. RTE.	SECTION	COUNTY	TOTAL SHEETS	SHEET NO.
94	2012-059-BR	COOK	631	616

ILLINOIS FED. AID PROJECT

CONTRACT NO. 60J12

S:\1072\05_CADD\D160J12 Sheets\D160J12-sht-xsc-PR_LINE_E.dgn