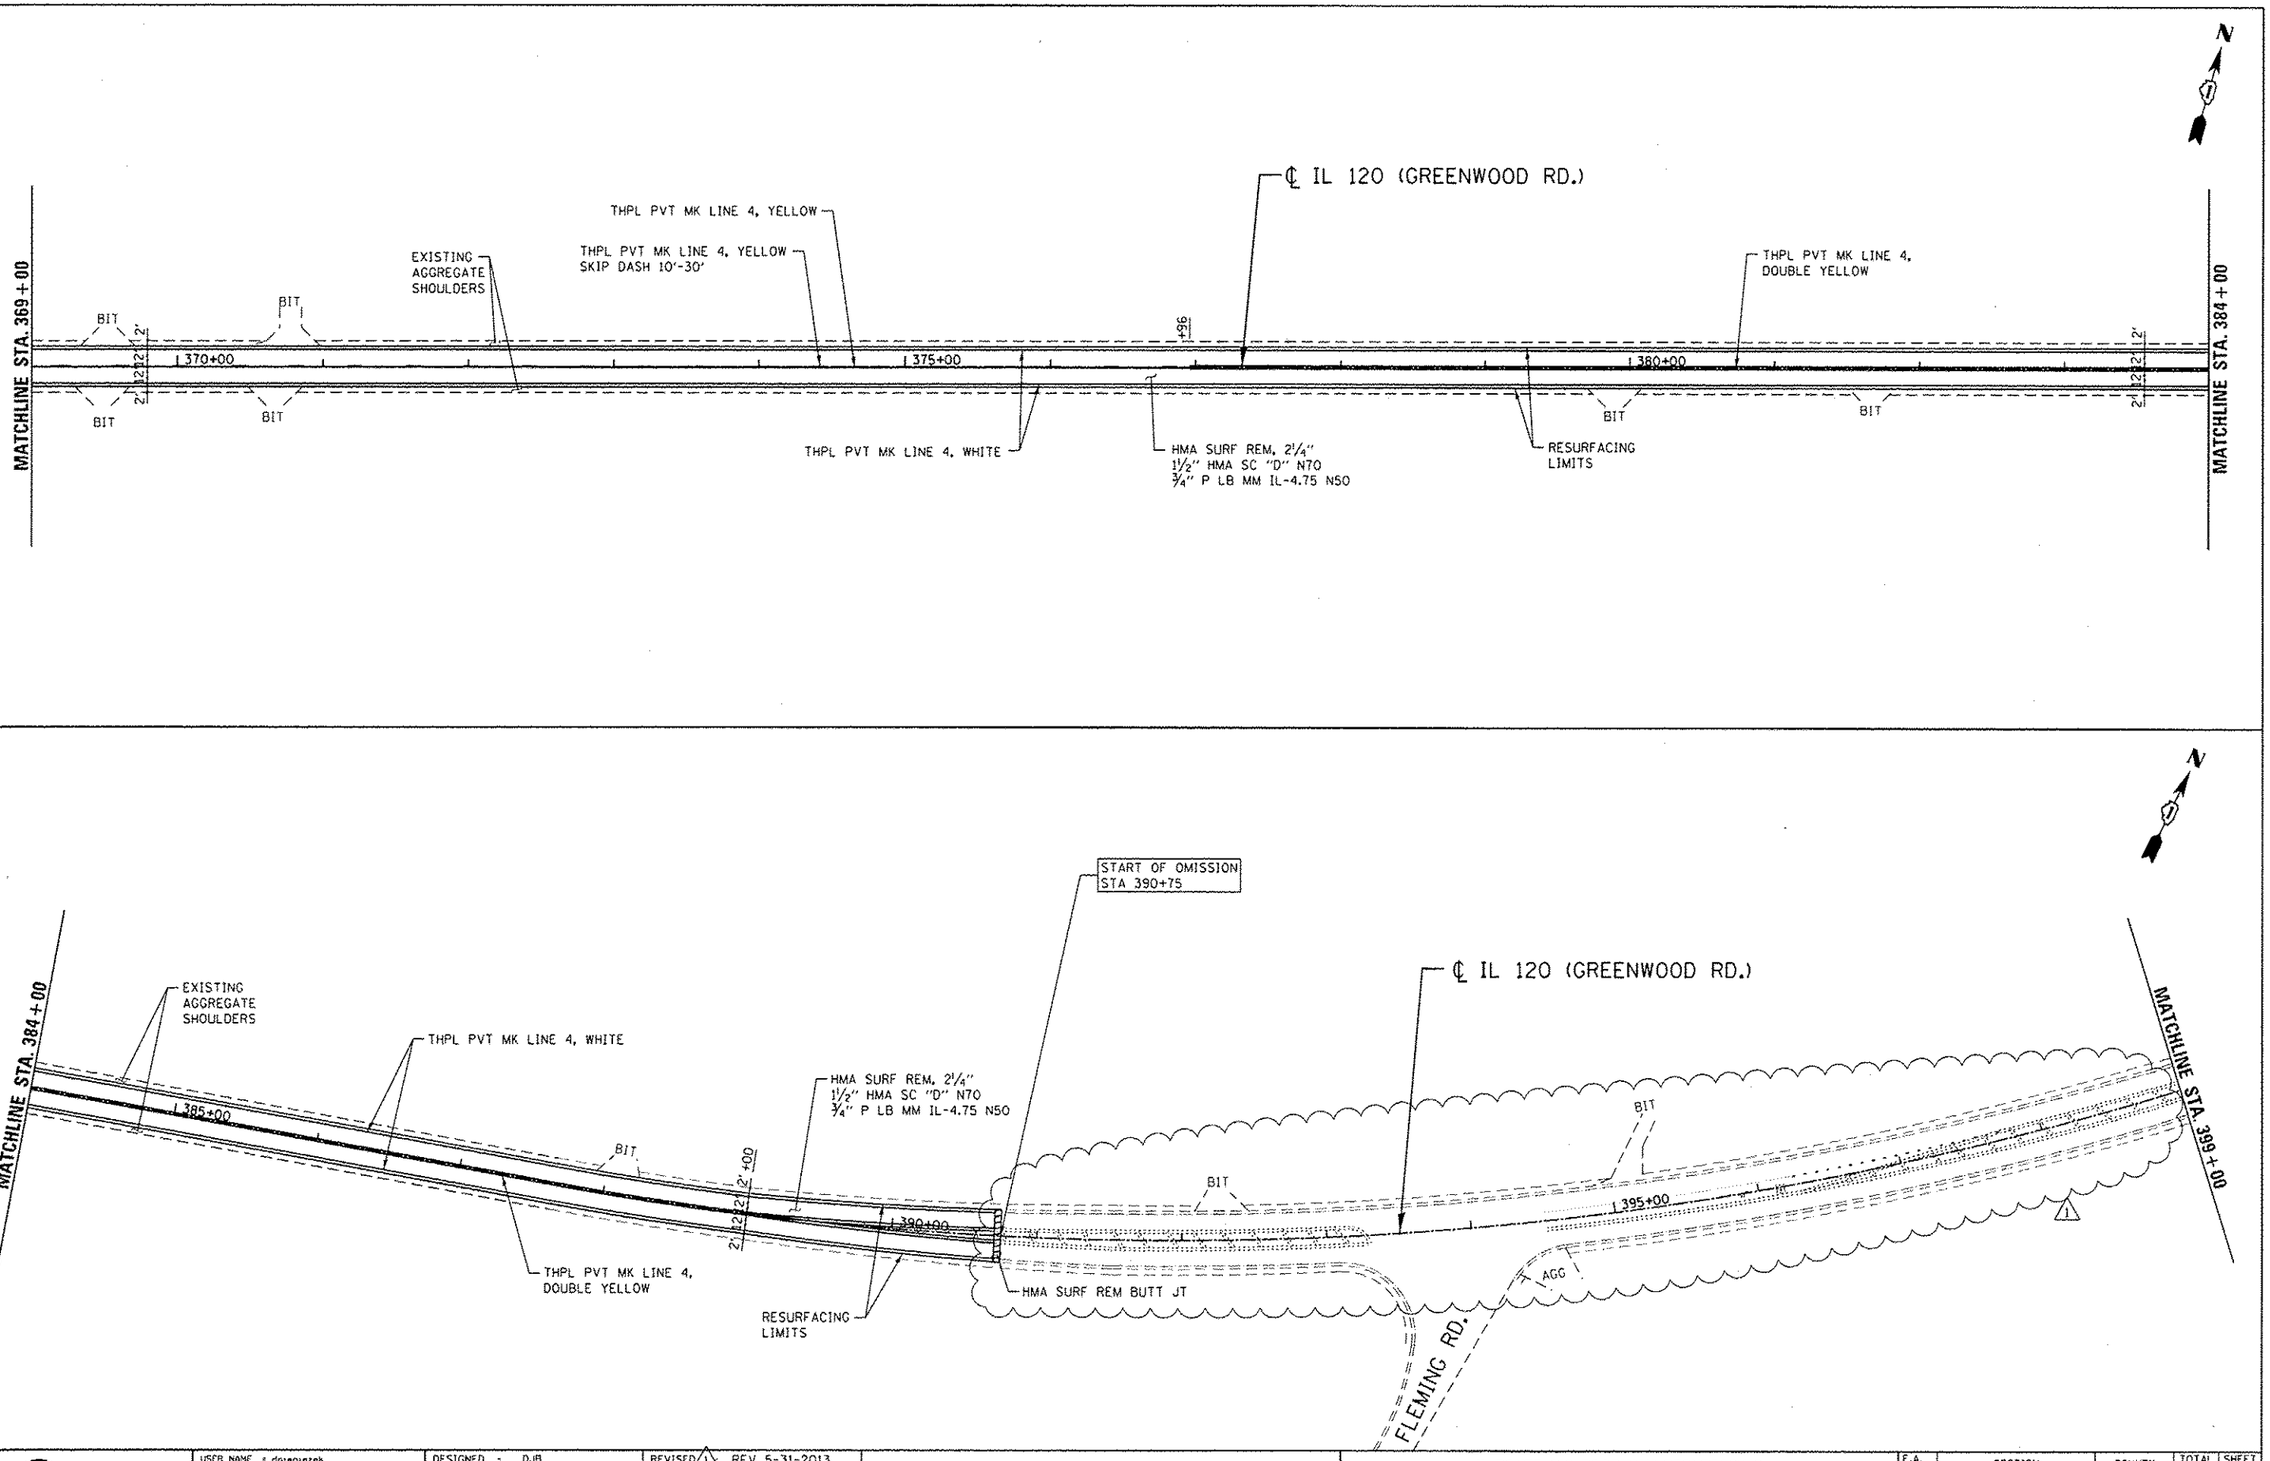

FILE NAME = L:\ENTRAN\Chicago\2182155.80850-CADD\Civil\Sht\ED60N54-15-RDWY-810.dgn

Stantec	USER NAME = dpieniazek	DESIGNED - DJB	REVISED 1 REV 5-31-2013	STATE OF ILLINOIS DEPARTMENT OF TRANSPORTATION
		DRAWN - STANTEC	REVISED -	
	PLOT SCALE = 50.00 ' / in.	CHECKED - TMH	REVISED -	
	PLOT DATE = 5/30/2013	DATE - 5/31/2013	REVISED -	

IL ROUTE 120 ROADWAY RESURFACING
EXISTING AND PROPOSED ROADWAY AND PAVEMENT MARKING PLAN

SCALE: | SHEET NO. OF SHEETS | STA. TO STA.

F.A. RTE.	SECTION	COUNTY	TOTAL SHEETS	SHEET NO.
333	15-RS-12	MCHENRY	33	15
		CONTRACT NO. 60N54		
	ILLINOIS FED. AID PROJECT			