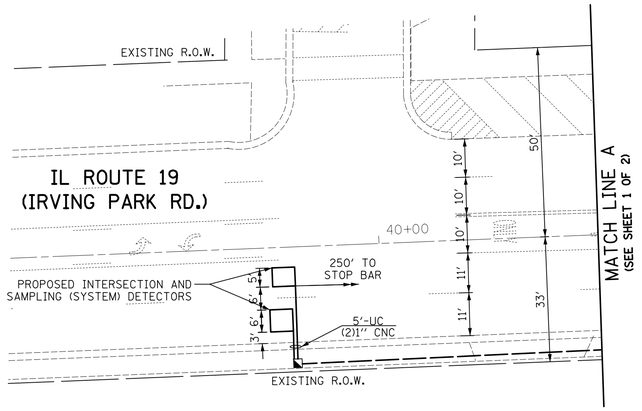

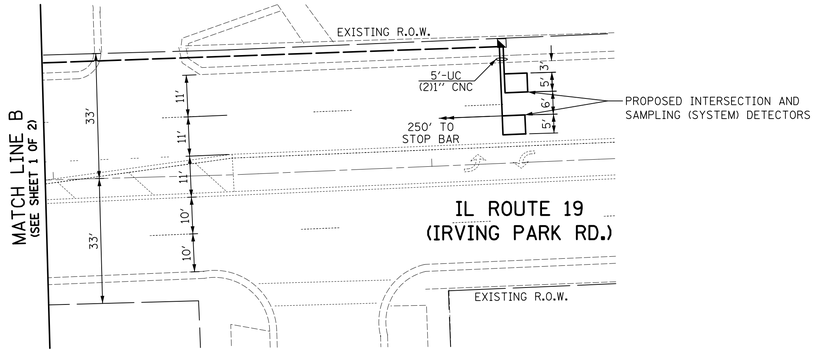

CIVILTECH	USER NAME = mfb	DESIGNED - BRD	REVISED -
		DRAWN - MFB	REVISED -
	PLOT SCALE = 20.0000 ' / in.	CHECKED - JJE	REVISED -
	PLOT DATE = 3/20/2013	DATE - 03/21/2013	REVISED -

STATE OF ILLINOIS
DEPARTMENT OF TRANSPORTATION

TRAFFIC SIGNAL MODERNIZATION PLAN
IL ROUTE 19 (IRVING PARK RD.) AT FOREST PRESERVE DRIVE / OCTAVIA AVENUE

SCALE: 1'' = 20' | SHEET NO. 2 OF 2 SHEETS | STA. | TO STA.

F.A.P. RTE.	SECTION	COUNTY	TOTAL SHEETS	SHEET NO.
0348	2012-041TS	COOK	34	17
		CONTRACT NO. 60T97		
	ILLINOIS	FED. AID PROJECT		