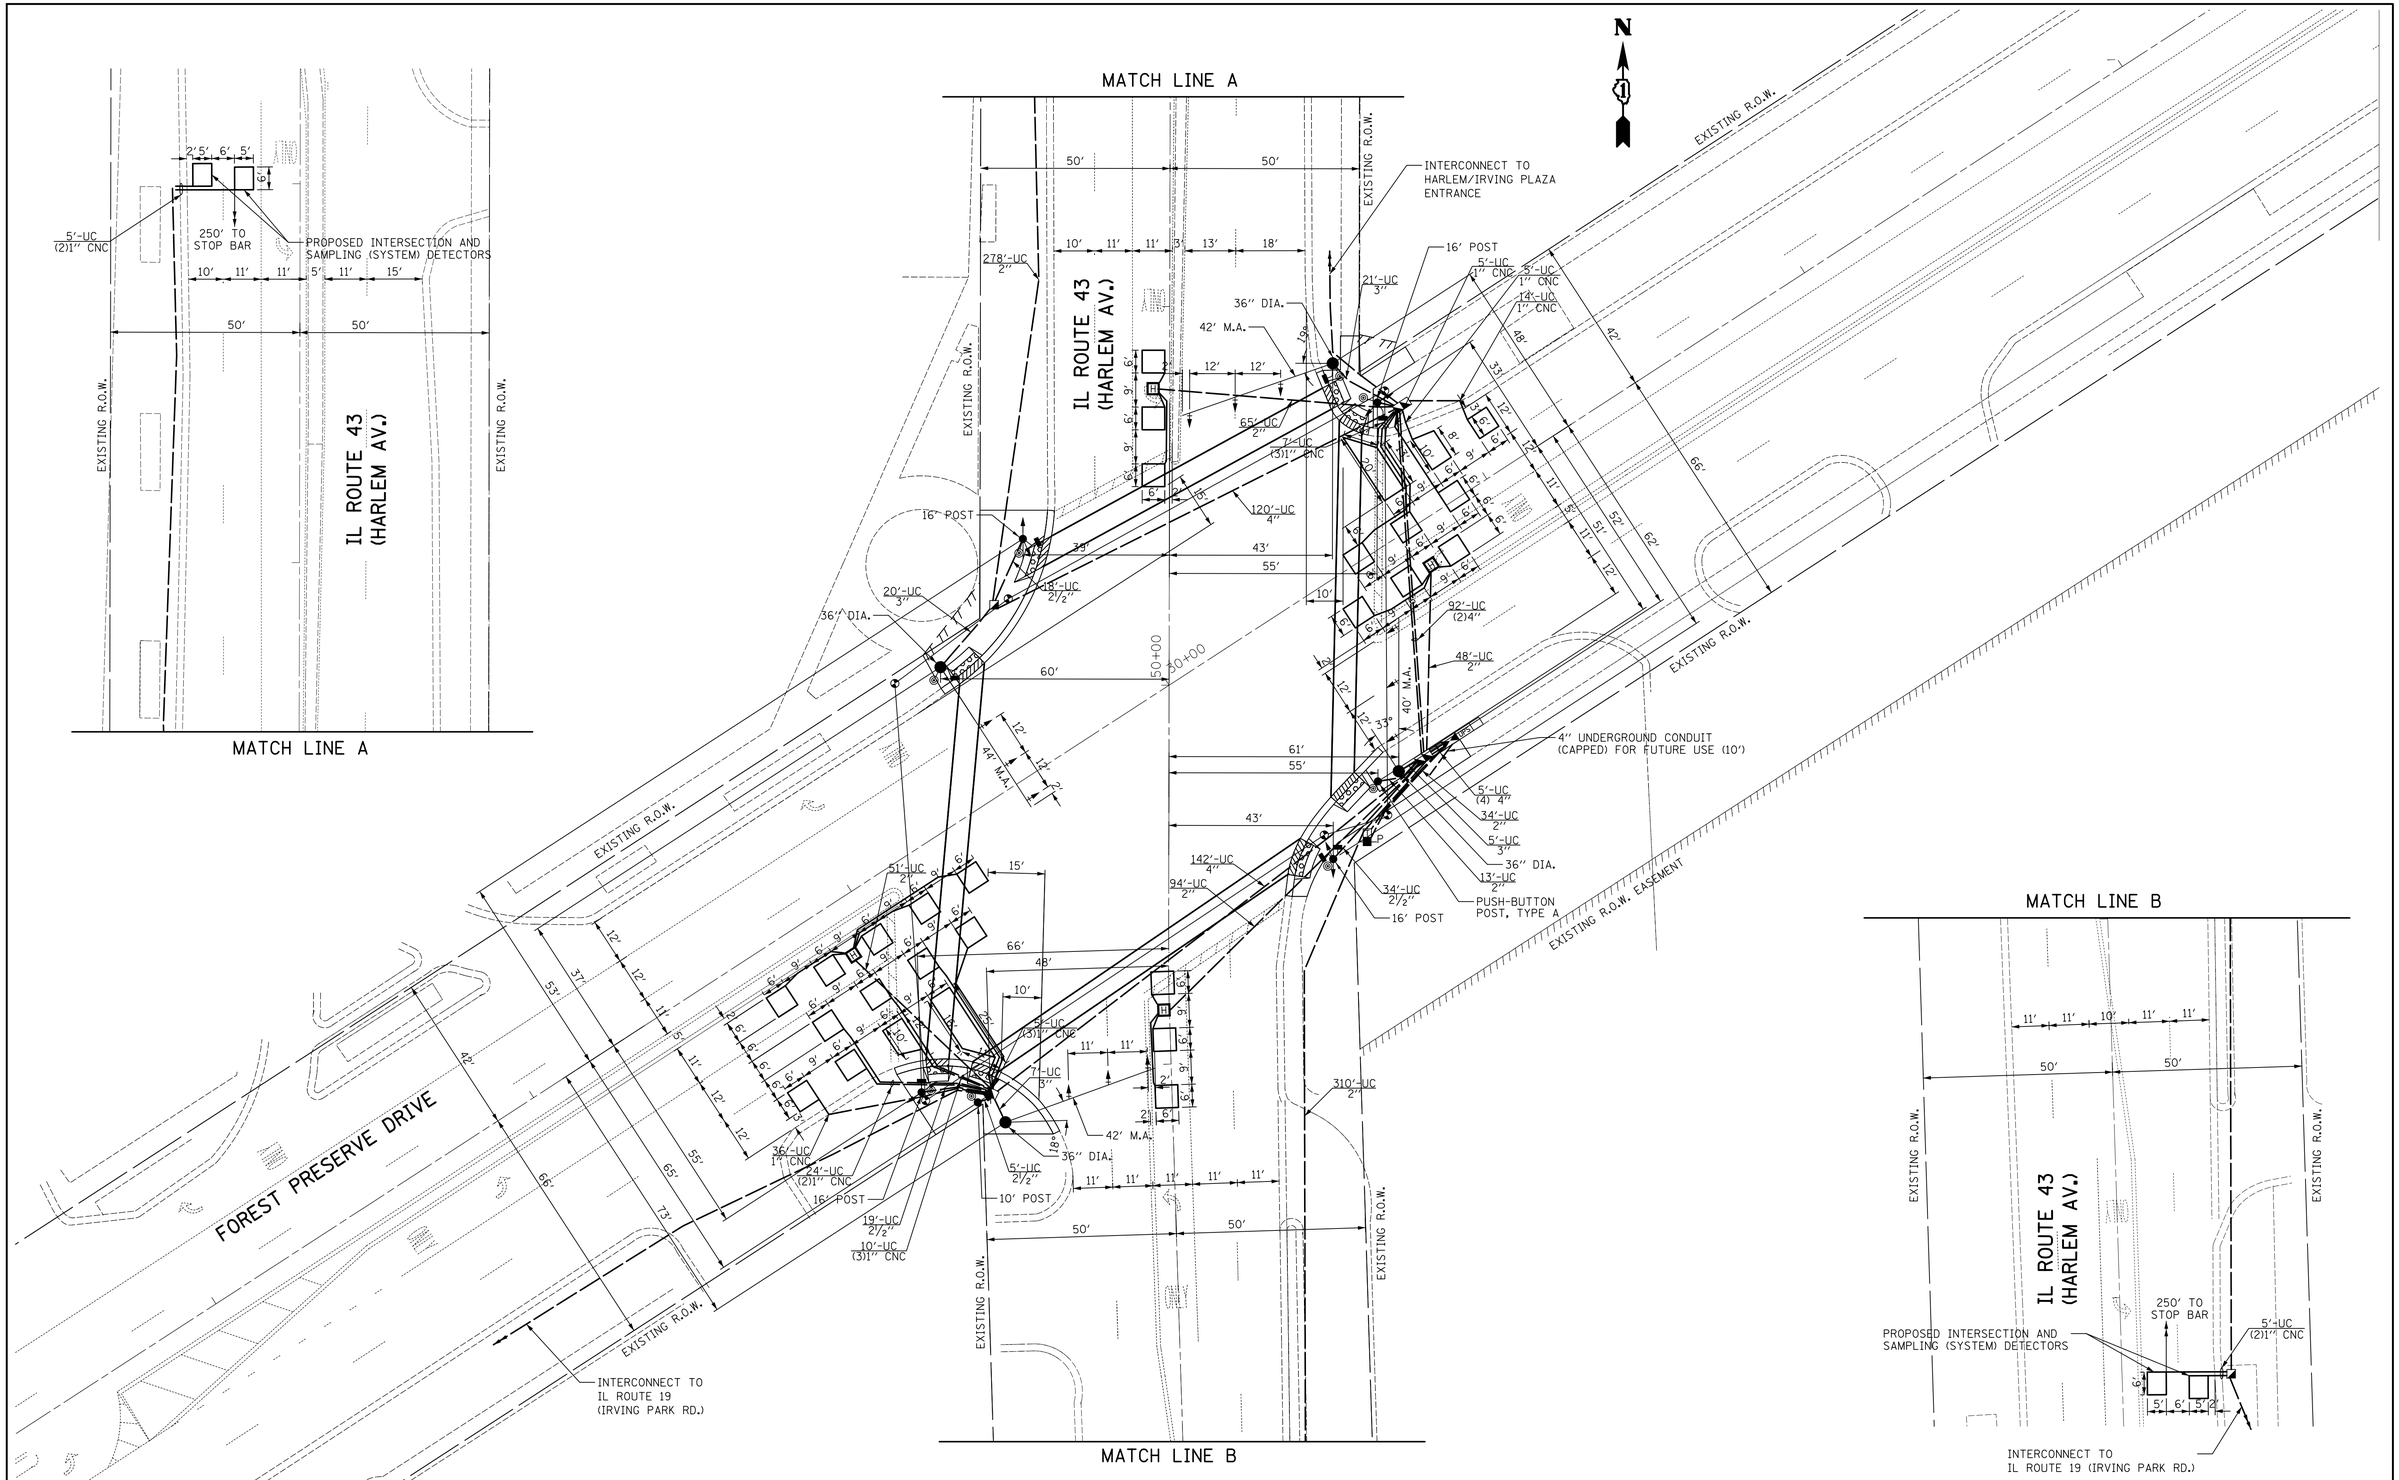

CIVILTECH

USER NAME = mfb	DESIGNED - BRD	REVISED -	
	DRAWN - MFB	REVISED -	
PLOT SCALE = 20.0000 ' / in.	CHECKED - JJE	REVISED -	
PLOT DATE = 3/20/2013	DATE - 03/21/2013	REVISED -	

STATE OF ILLINOIS
DEPARTMENT OF TRANSPORTATION

TRAFFIC SIGNAL MODERNIZATION PLAN
IL ROUTE 43 (HARLEM AV.) AT FOREST PRESERVE DRIVE

SCALE: 1" = 20' | SHEET NO. 1 OF 1 SHEETS | STA. | TO STA.

F.A.P. RTE.	SECTION	COUNTY	TOTAL SHEETS	SHEET NO.
0348	2012-041TS	COOK	34	28
		CONTRACT NO. 60T97		
	ILLINOIS FED. AID PROJECT			