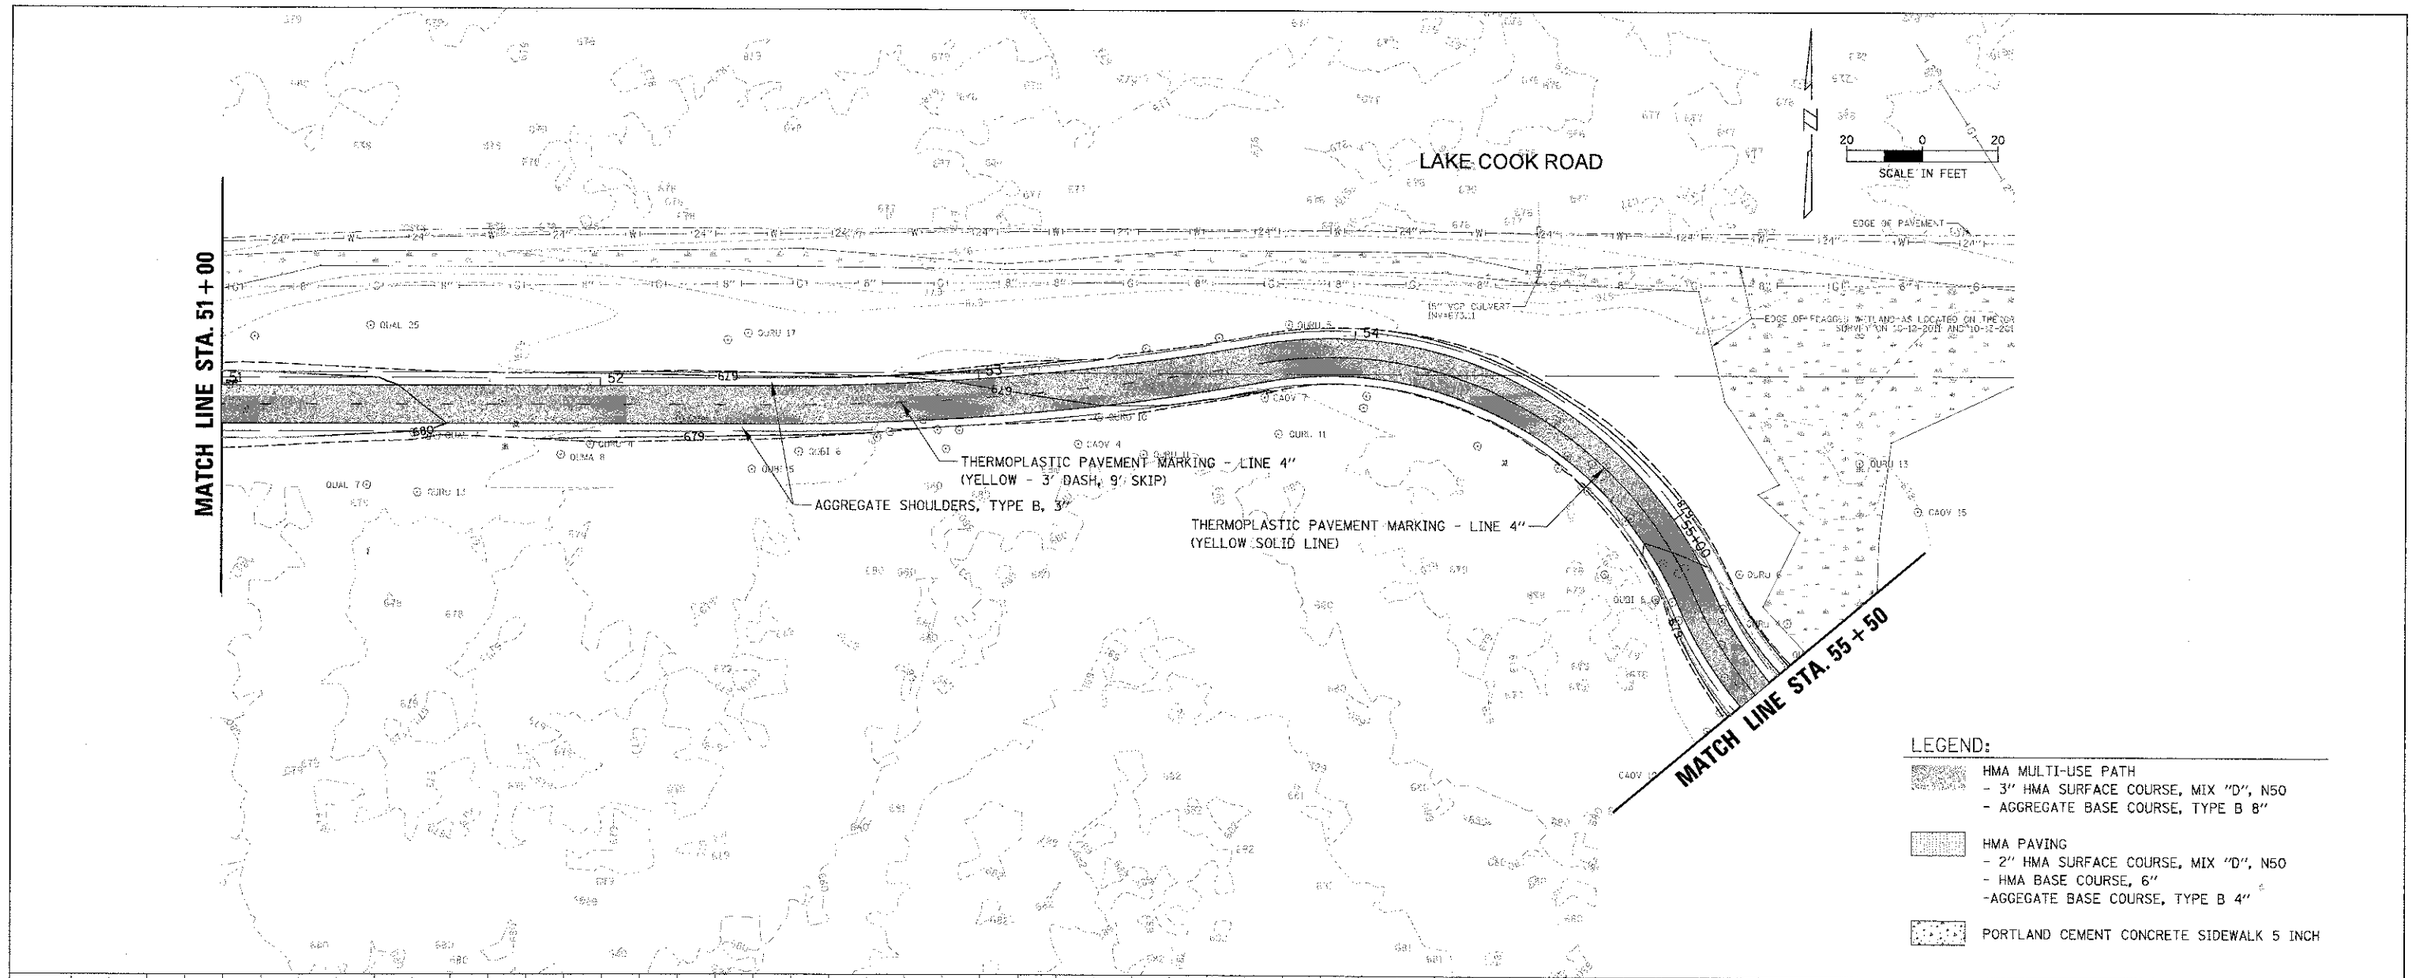

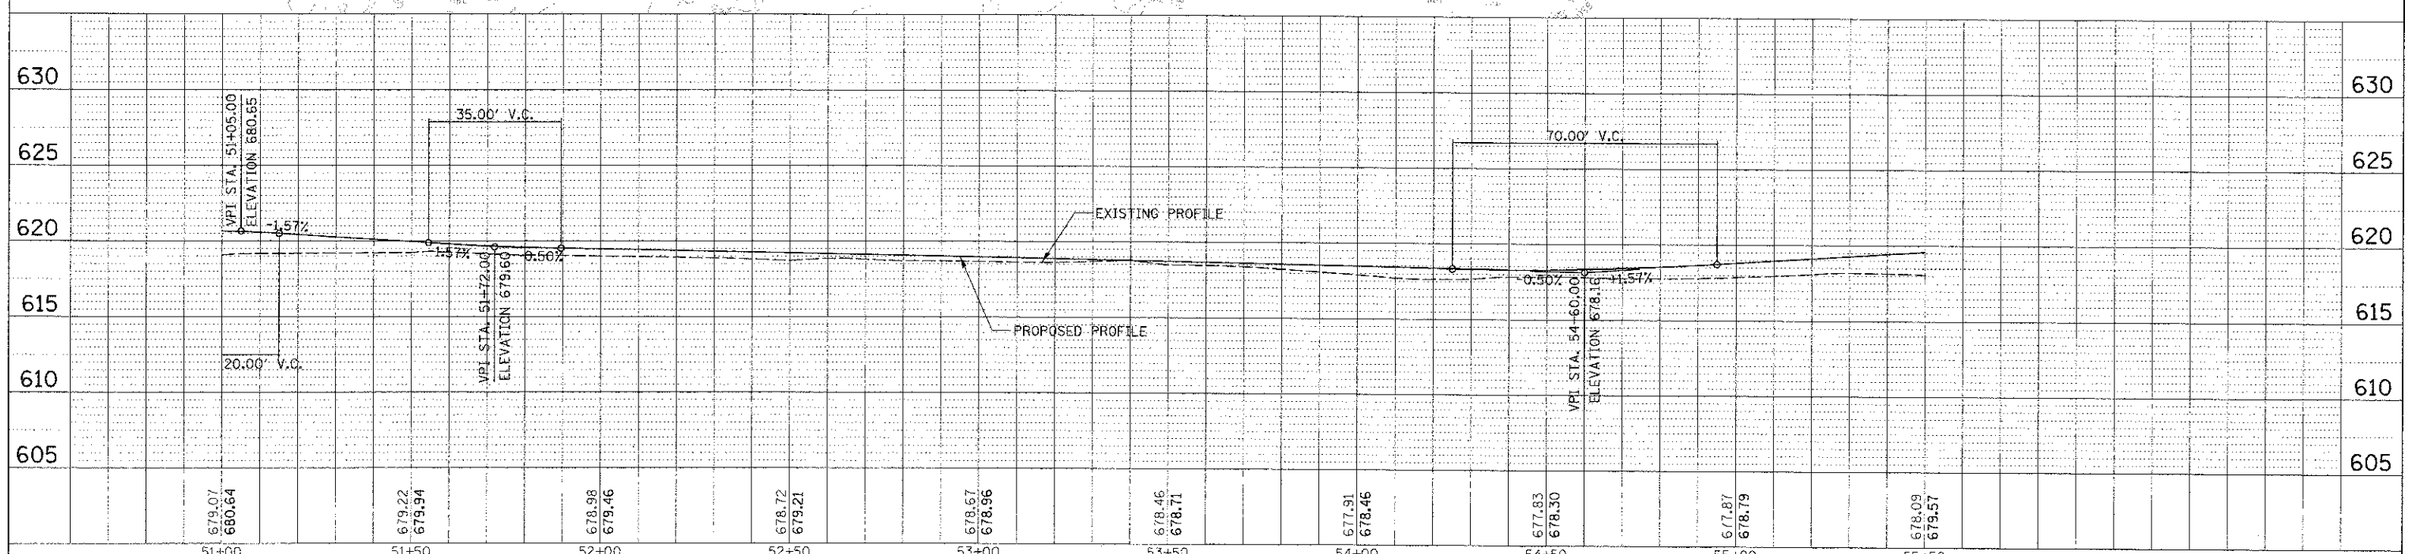

9575 W. Higgins Road, Suite 600
Rosemont, Illinois 60018
(847) 823-0500

USER NAME = mbhamon	DESIGNED - MBT	REVISED
	DRAWN - PWN	REVISED -
PLOT SCALE = 20'	CHECKED - MEK	REVISED -
PLOT DATE = 4/11/2013	DATE - 4/11/13	REVISED -

STATE OF ILLINOIS
DEPARTMENT OF TRANSPORTATION

LAKE COOK ROAD/NORTH BRANCH BICYCLE TRAIL EXTENSION
PROPOSED PLAN AND PROFILE

SCALE: 1" = 20' | SHEET NO. OF SHEETS | STA. TO STA.

F.A.U. RTE.		COUNTY	TOTAL SHEETS	SHEET NO.
3726	10-F3000-22-BT	COOK/LAKE	89	26

CONTRACT NO. 63781

ILLINOIS FED. AID PROJECT

FILE NAME = RPF_110459_09.SHT