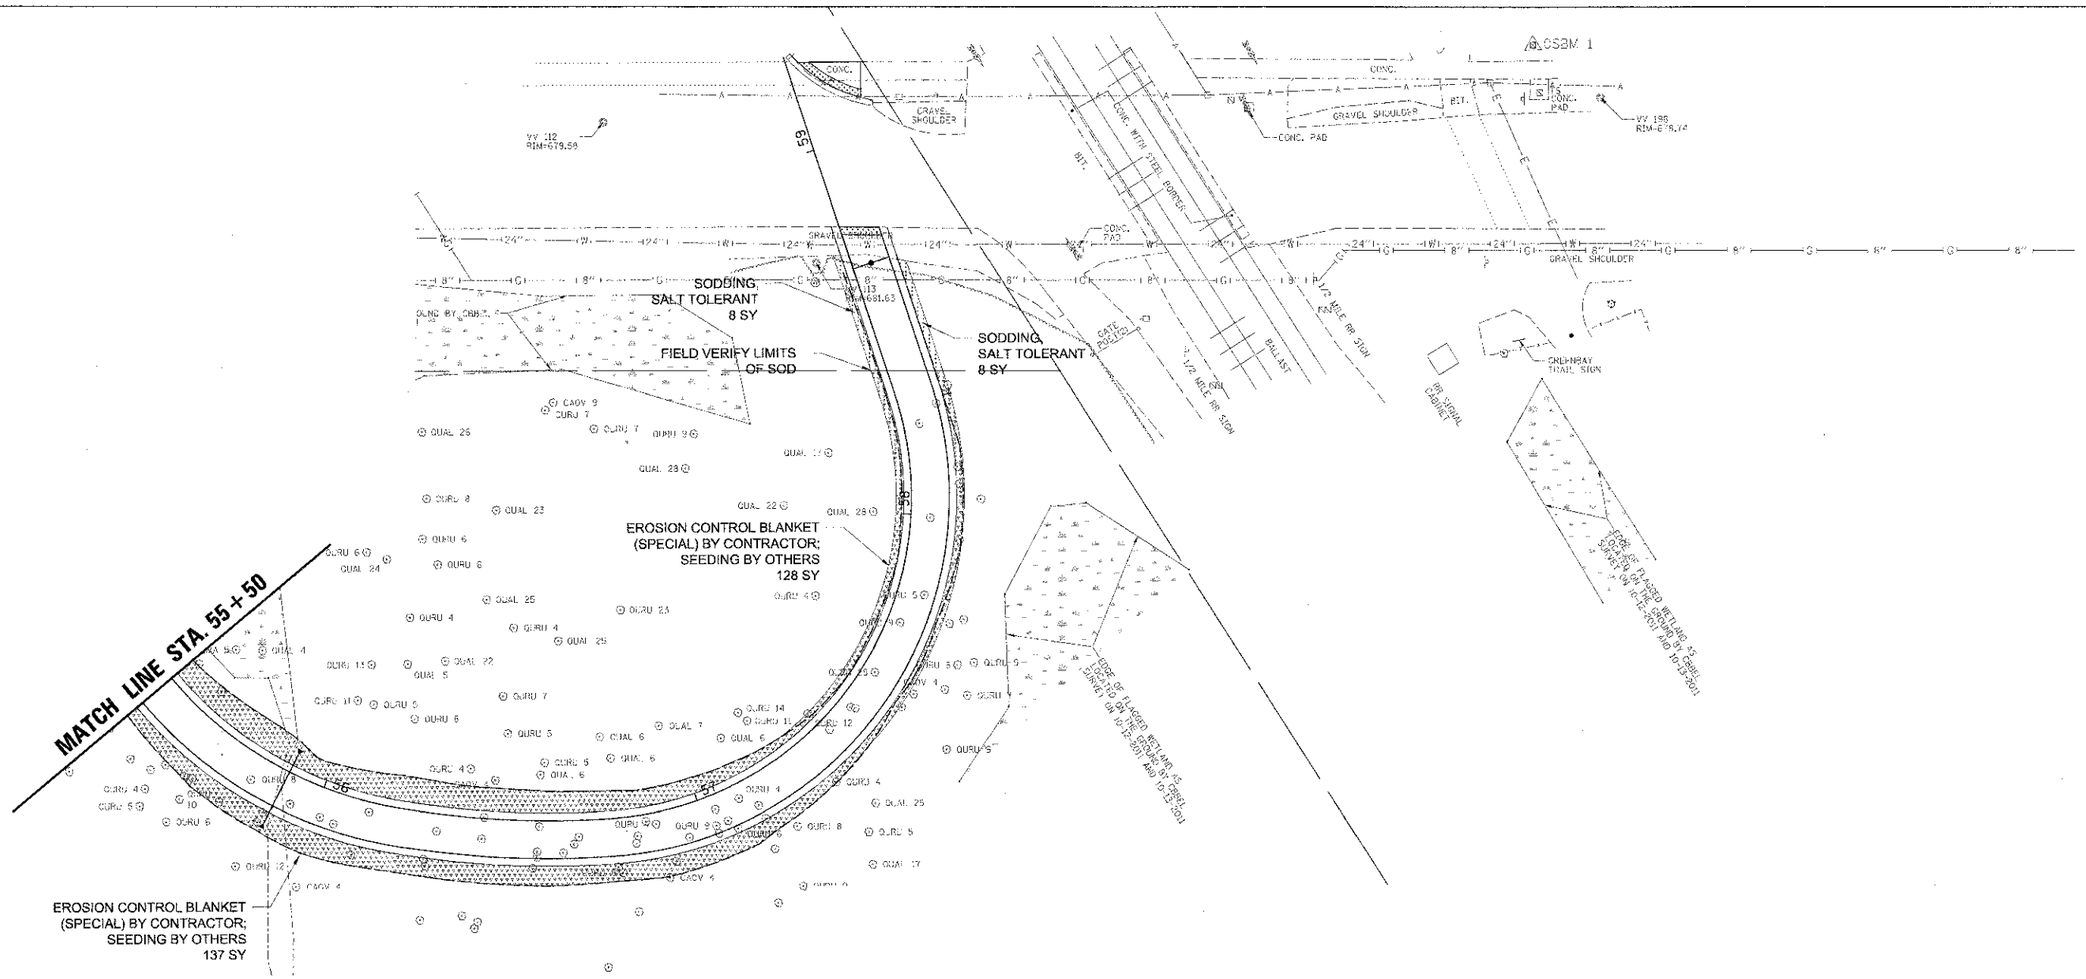

LEGEND:

PROPOSED SHRUB	EROSION CONTROL BLANKET (SPECIAL) BY CONTRACTOR; SEEDING BY OTHERS
EXISTING TREE (SEE TREE PRESERVATION AND REMOVAL PLANS)	SODDING, SALT TOLERANT

NOTE: THE CONTRACTOR SHALL COORDINATE WITH THE OWNER ON THE SEEDING PHASE OF THE PROJECT. IMMEDIATELY AFTER SEEDING (BY OWNER) THE CONTRACTOR SHALL INSTALL THE EROSION CONTROL BLANKET (SPECIAL). SEE SPECIFCATIONS FOR MORE INFORMATION.

9575 W. Higgins Road, Suite 600
Rosemont, Illinois 60018
(847) 823-0500

USER NAME = mdhermes	DESIGNED - MWJ	REVISED -	
	DRAWN - PJH	REVISED -	
PLOT SCALE = 20'	CHECKED - MWJ	REVISED -	
PLOT DATE = 4/11/2013	DATE 4/11/13	REVISED -	

STATE OF ILLINOIS
DEPARTMENT OF TRANSPORTATION

LAKE COOK ROAD/NORTH BRANCH BICYCLE TRAIL EXTENSION
LANDSCAPING PLANS

SCALE: 1" = 20' | SHEET NO. OF SHEETS | STA. TO STA.

F.A.U. RTE.	SECTION	COUNTY	TOTAL SHEETS	SHEET NO.
3726	10-F3000-22-BT	COOK/LAKE	89	53

CONTRACT NO. 63781

ILLINOIS FED. AID PROJECT

FILE NAME = LAN_110459_10.DGN