ORIGINAL SURVEY		BY	DATE
	SURVEYED		
	PLOTTED		
NOTE BOOK	TEMPLATE		
	AREAS		
NO.	AREAS CHECKED		

FINAL SURVEY		BY	DATE
	SURVEYED		
	PLOTTED		
NOTE BOOK	TEMPLATE		
	AREAS		
NO.	AREAS CHECKED		

8575 W. Higgins Road, Suite 600
Chicago, Illinois 60016
(847) 823-5500

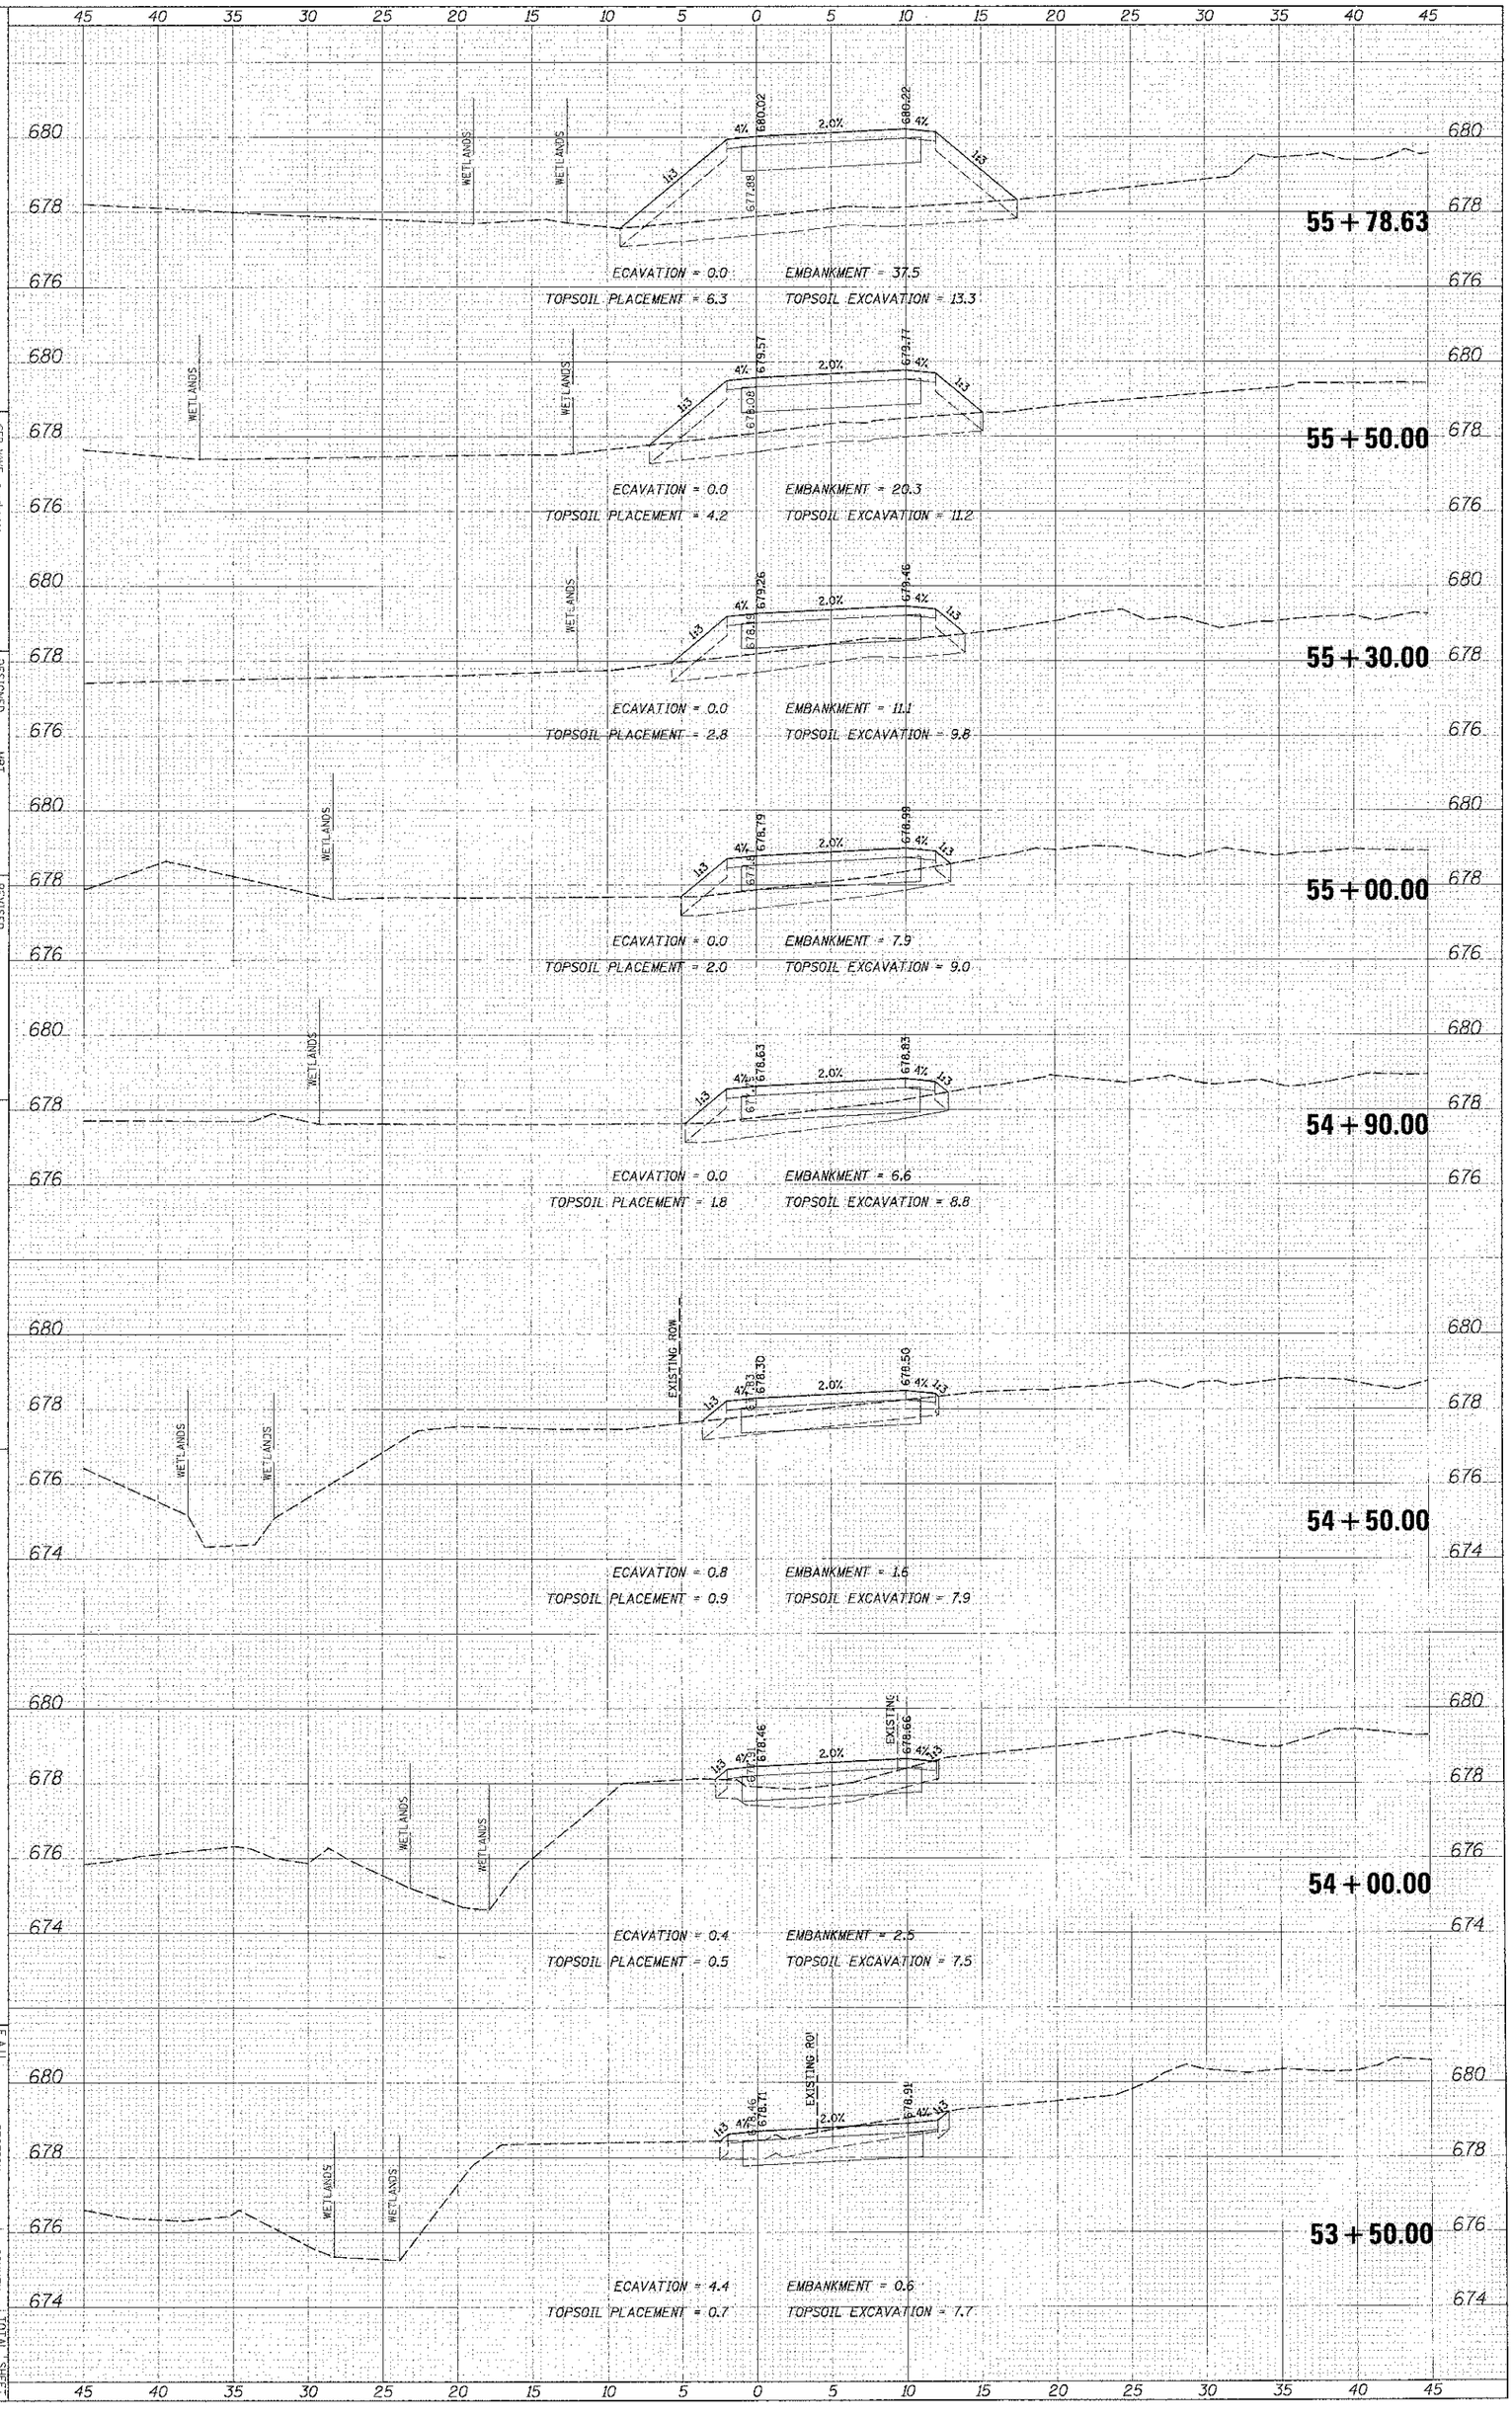

FILE NAME	55SUM00SS.DGN
SEED NAME	seed.dgn
PLOT SCALE	5 : 1
PLOT DATE	4/11/2013
DESIGNED	MBT
DRAWN	PWN
CHECKED	MEK
DATE	4/11/13
REVISED	
REVISED	
REVISED	
REVISED	

STATE OF ILLINOIS
DEPARTMENT OF TRANSPORTATION

LAKE COOK ROAD/NORTH BRANCH BICYCLE TRAIL EXTENSION
PROPOSED CROSS SECTIONS

1"=5' H 1"=2' V

SHEET NO. OF SHEETS STA. 53+50.00 TO STA. 55+78.63

F.A.U. RTE.	SECTION	COUNTY	TOTAL SHEETS	SHEET NO.
3726	10-23000-22-B*	COOK	89	88

ILLINOIS FED. AID PROJECT

CONTRACT NO. 63781