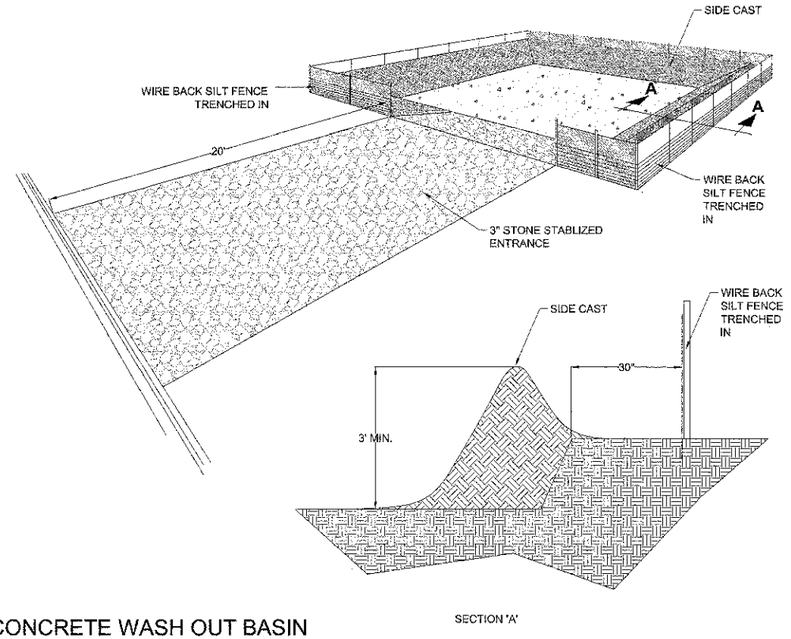

SECTION 'A'

CONCRETE WASH OUT BASIN

AUTOCAD2015

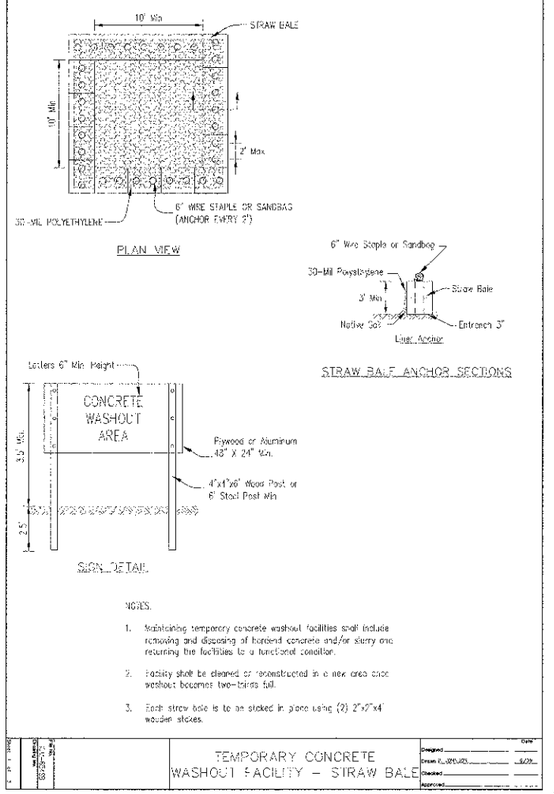

AUTOCAD2015

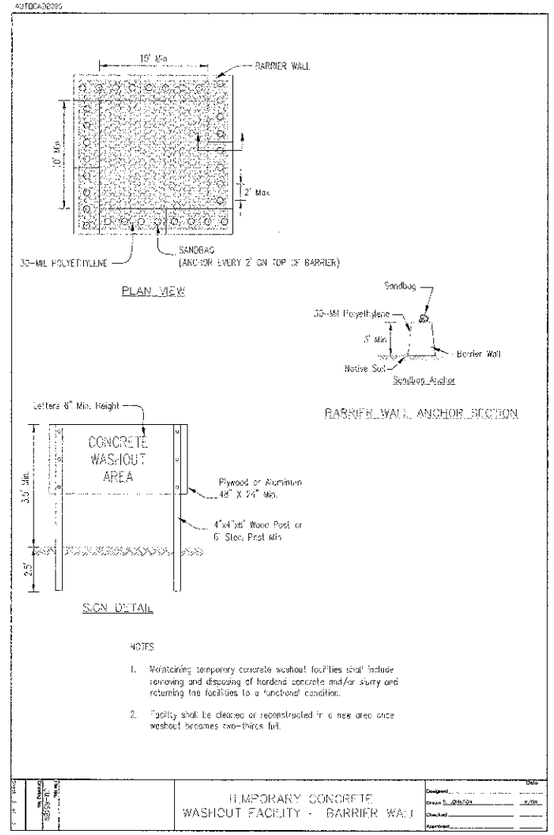

FILE NAME =	USER NAME = a-ozolin	DESIGNED - JA	REVISED -
		DRAWN - PDR	REVISED -
	PLOT SCALE = 20'	CHECKED - JGS	REVISED -
	PLOT DATE = 2/12/2013	DATE - 11/30/12	REVISED -

STATE OF ILLINOIS
DEPARTMENT OF TRANSPORTATION

CARRIAGE WAY DRIVE
TEMPORARY CONCRETE WASH OUT FACILITY

SCALE: N.T.S. | SHEET NO. OF SHEETS | STA. | TO STA.

F.A.U. RTE	SECTION	COUNTY	TOTAL SHEETS	SHEET NO.
	10-00101-00-BR	COOK	34	17
CONTRACT NO. 63787				
FED. ROAD DIST. NO.	ILLINOIS	FED. AID PROJECT		