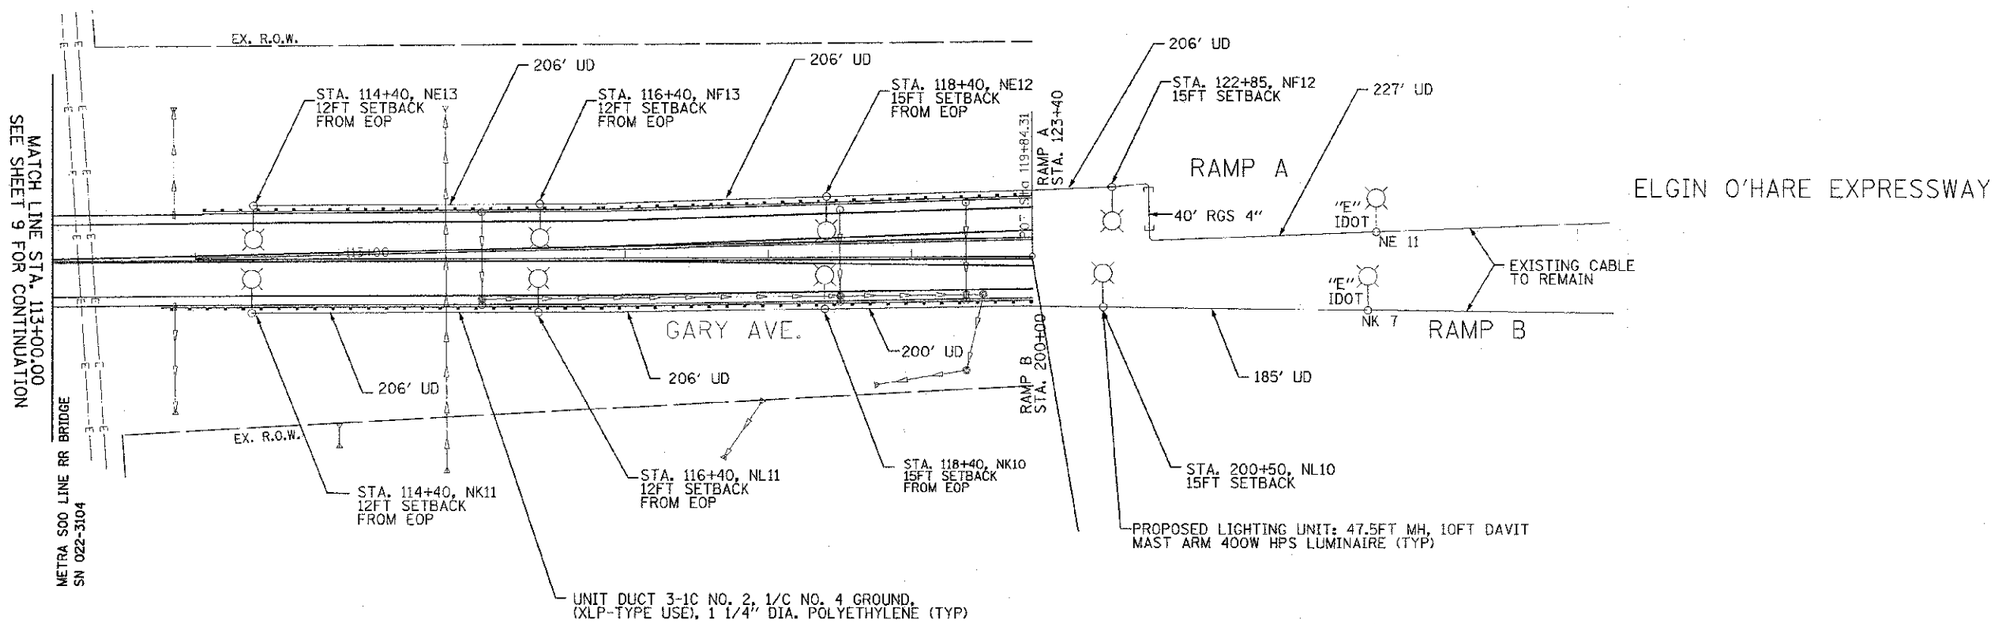

NOTES:

1. SETBACKS INDICATED ARE FROM BACK OF CURB TO CENTER OF POLES UNLESS OTHERWISE NOTED.
2. PROPOSED LIGHTING ON THIS SHEET SHALL BE CONNECTED TO EXISTING LIGHTING CONTROLLER "N".
3. NO BREAKAWAY DEVICE REQUIRED. EACH PROPOSED LIGHTING UNIT SHALL BE INSTALLED BEHIND EXISTING GUARDRAIL.

FILE NAME = C:\Projects\2081-07\Gary Travis Parkway-SI\Design\Sht\LTG-4 lighting plansht

AMES Engineering, Inc. CONSULTING ENGINEERS 1341 Warren Avenue Downers Grove, IL 60516	USER NAME = VRamesh	DESIGNED - BL	REVISED -	STATE OF ILLINOIS DEPARTMENT OF TRANSPORTATION	GARY AVENUE AT TRAVIS PARKWAY IDOT LIGHTING PLANS	F.A.U. RTE.	SECTION	COUNTY	TOTAL SHEETS	SHEET NO.
		DRAWN - MSA/RV	REVISED -			2561	11-00237-12-SP	DUPAGE/COOK	24	10
	PLOT SCALE = 100.0000 ' / in.	CHECKED - SA	REVISED -					CONTRACT NO. 63821		
	PLOT DATE = 3/21/2013	DATE - 03-22-2013	REVISED -		SCALE: 1"=50' / SHEET NO.10 OF 24 SHEETS / STA. 113+00.00 TO STA. 122+85.00			ILLINOIS FED. AID PROJECT HSIP-0043 (029)		