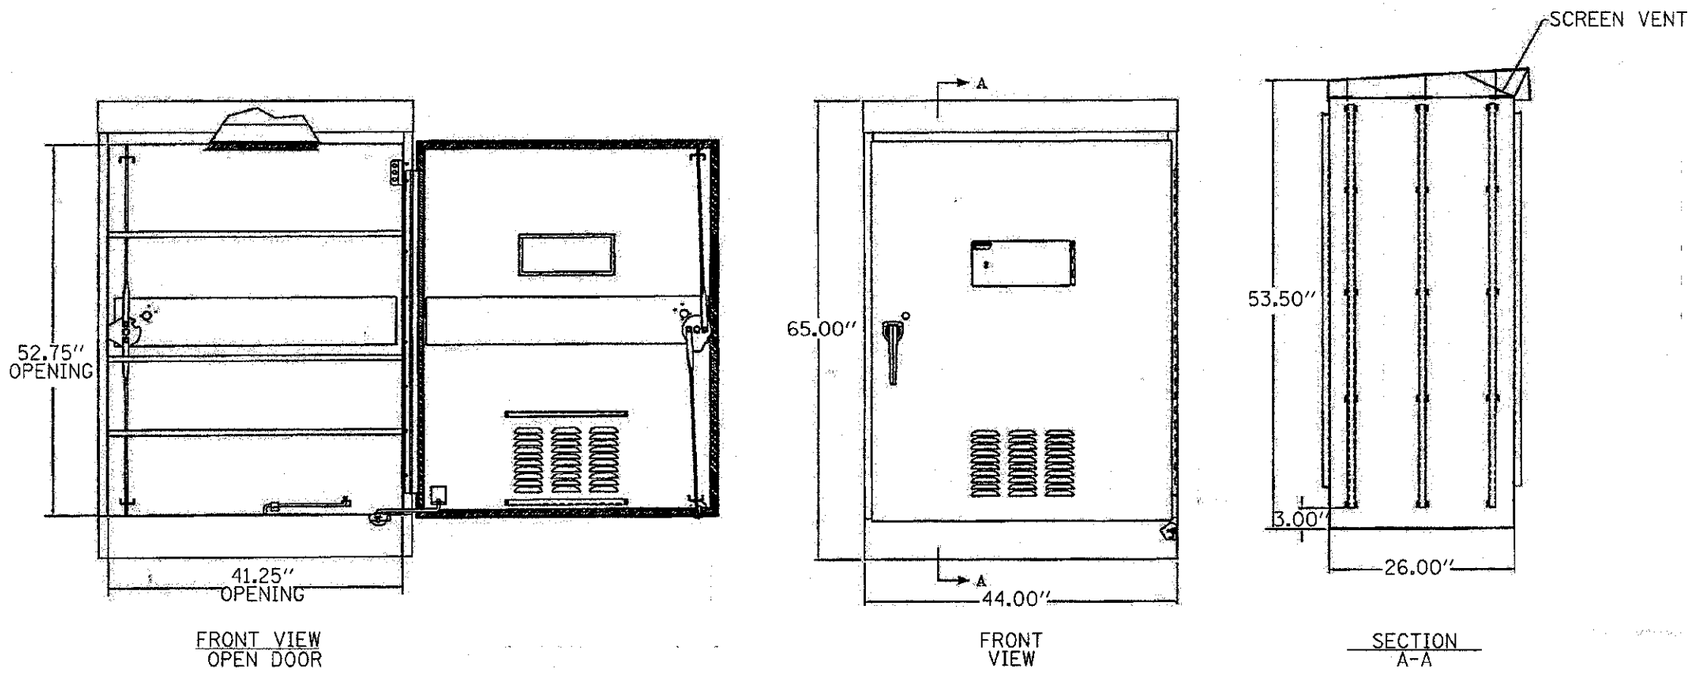

DETAIL: TRAFFIC SIGNAL CABINET – TYPE IV (DUPAGE)

SAME STANDARD SPECIFICATION TO IDOT TYPE IV EXCEPT CABINET HEIGHT = 65.00"

USER NAME = zulkowsd	DESIGNED - JAC	REVISED -	
	DRAWN - SDZ	REVISED -	
PLOT SCALE = 2.0000 ' / in.	CHECKED - JAP	REVISED -	
PLOT DATE = 3/21/2013	DATE - 03-22-2013	REVISED -	

STATE OF ILLINOIS
DEPARTMENT OF TRANSPORTATION

GARY AVENUE AT TRAVIS PARKWAY
DUPAGE COUNTY STANDARD DETAILS

SCALE: NTS | SHEET NO. 24 OF 24 SHEETS | STA. N/A | TO STA. N/A

F.A.U. RTE.	SECTION	COUNTY	TOTAL SHEETS	SHEET NO.
2561	11-00237-12-SF	DUPAGE/COOK	24	24

CONTRACT NO. 63821

ILLINOIS FED. AID PROJECT HSIP-0043 (028)

FILE NAME = I:\Projects\4015581\4015581_20131323_CAD Models and Sheets\04_C-Curl\Sheets\023-HwyStd.dgn