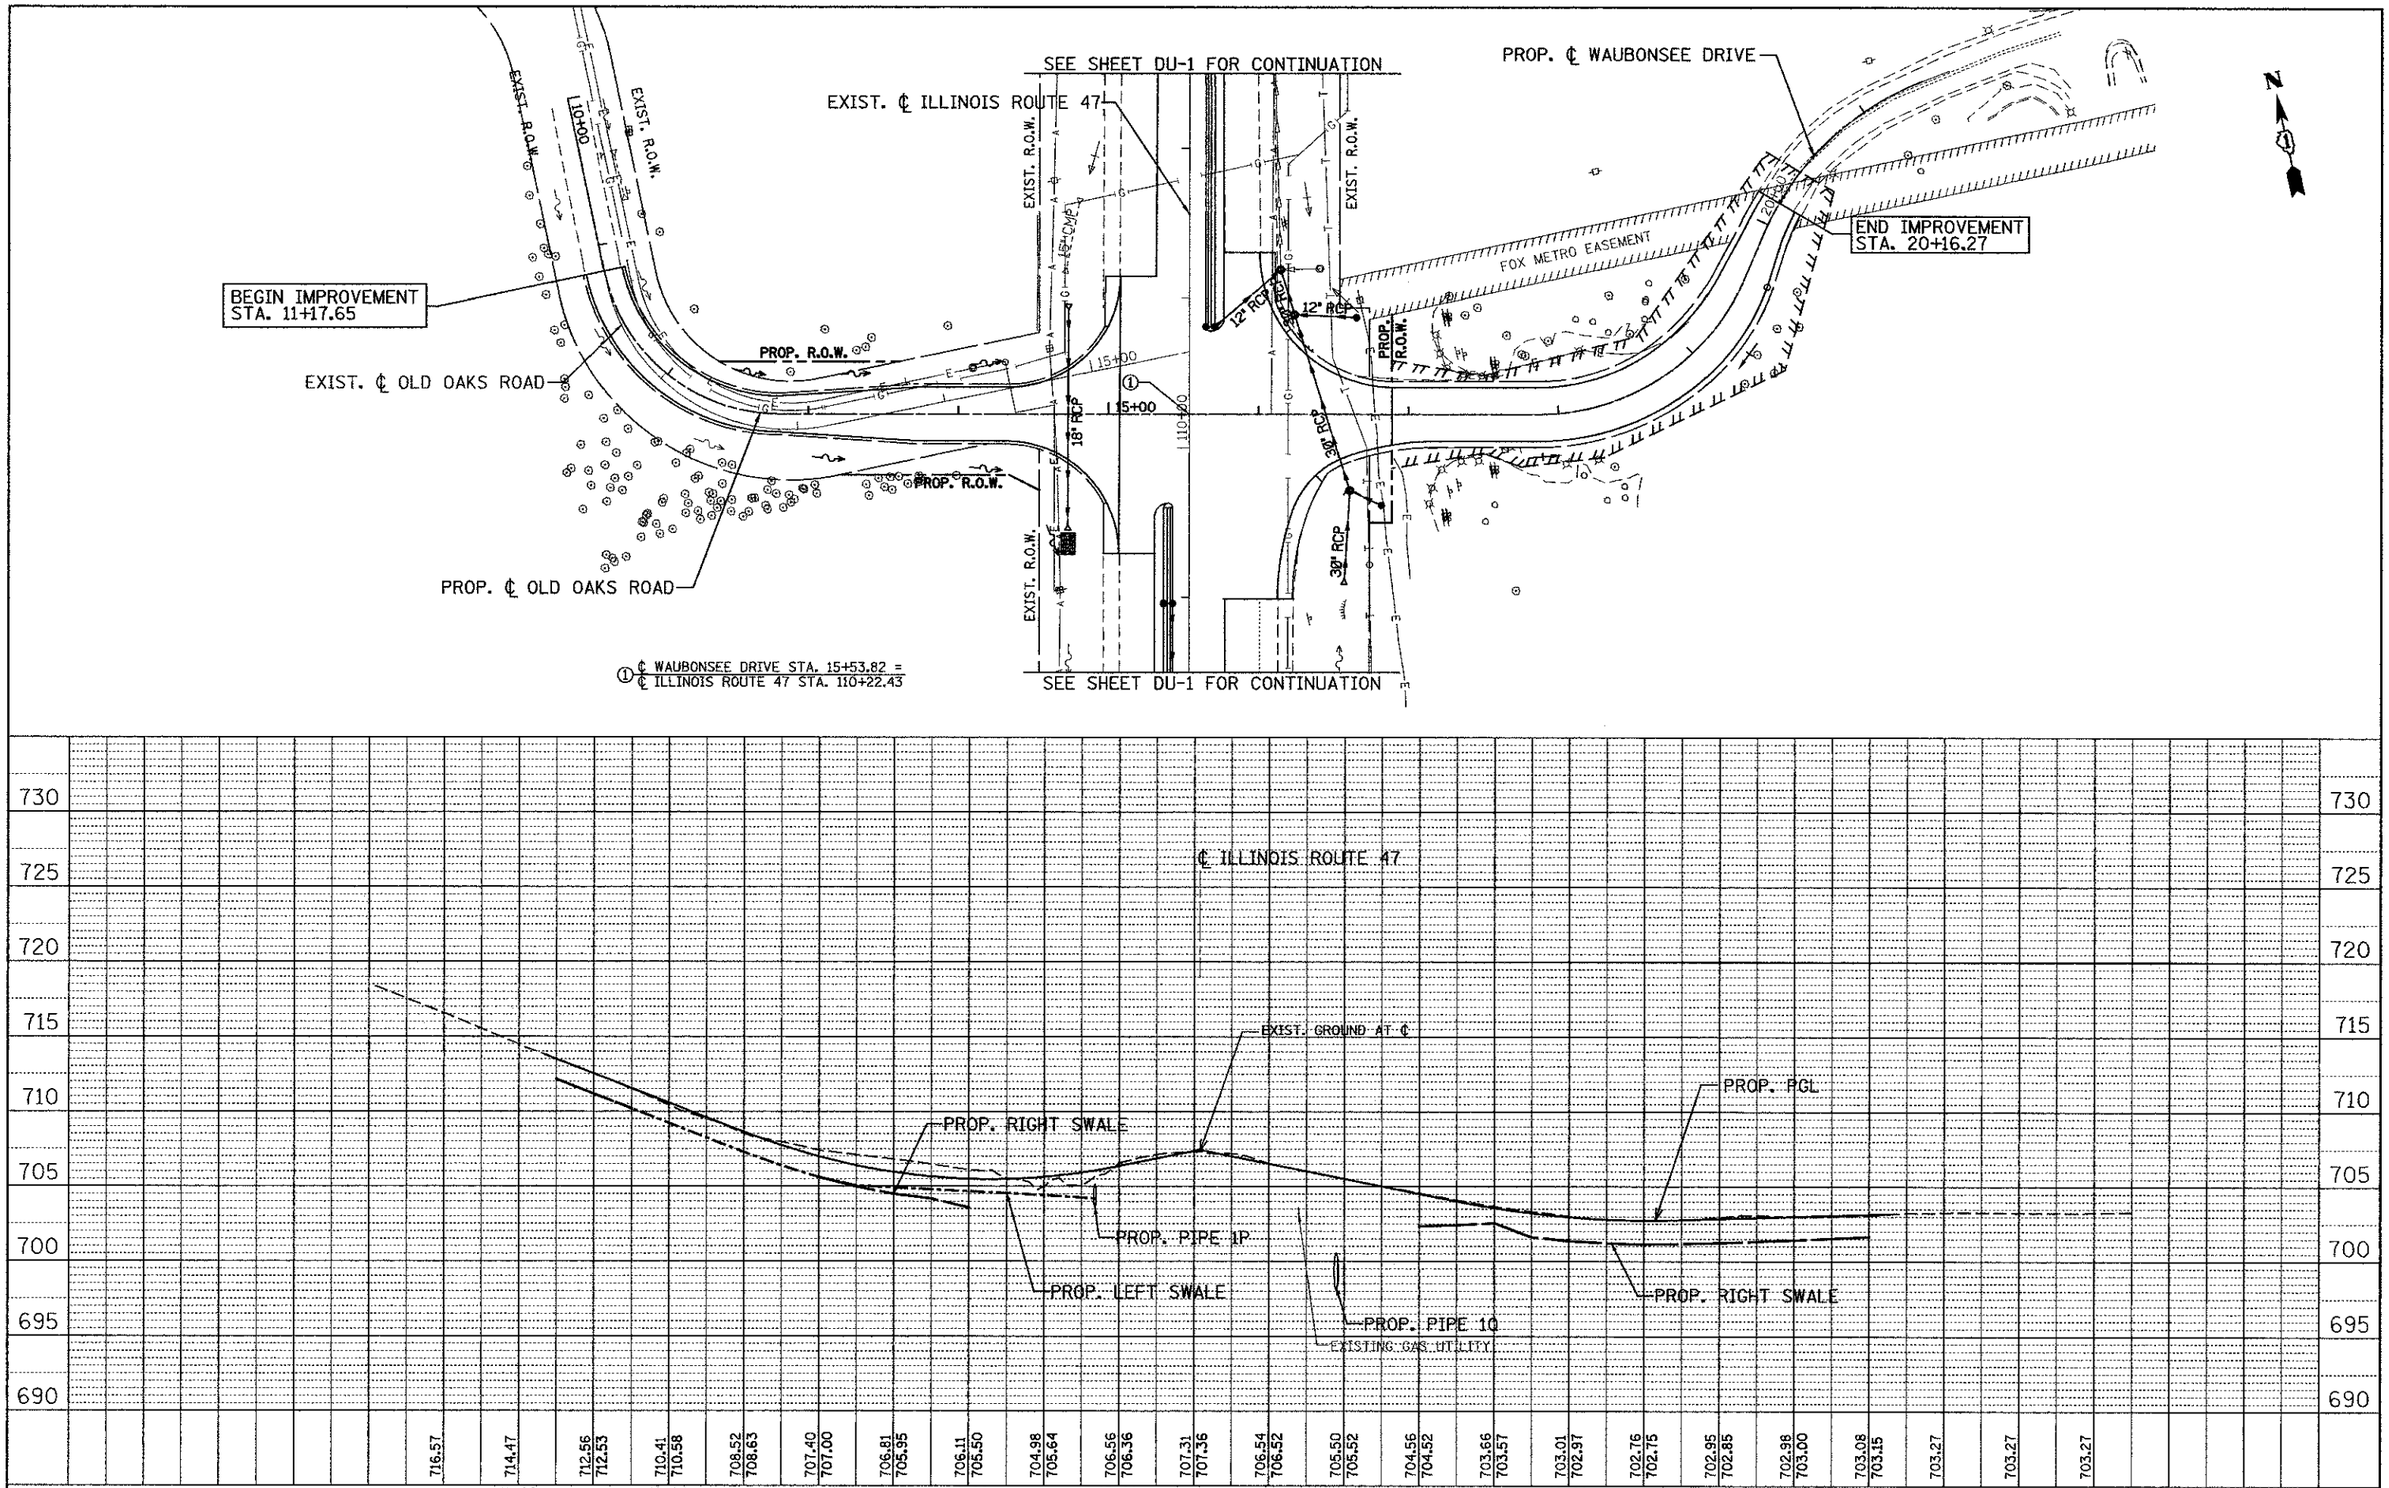

PLAN — NOTE BOOK NO. — SURVEYED — PLOTTED — ALIGNMENT CHECKED — RT. OF WAY CHECKED — CADD FILE NAME — BY — DATE

PROFILE — NOTE BOOK NO. — SURVEYED — PLOTTED — GRADES CHECKED — B.M. NOTED — STRUCTURE NOTATNS CHKD — BY — DATE

PATRICK ENGINEERING INC. 4970 VARSITY DRIVE LISLE, IL 60532 patrickengineering.com	USER NAME = mpine(Lisle_R)	DESIGNED - KLF	REVISED - 4/16/2013
	PLOT CONFIG= PDF(Grey_Large).plt	DRAWN - KLF	REVISED -
	PLOT SCALE = 1:50	CHECKED - EYC	REVISED -
	PLOT DATE = 5/7/2013 4:34:05 PM	DATE - 3/25/2013	REVISED -

STATE OF ILLINOIS
DEPARTMENT OF TRANSPORTATION

ILLINOIS ROUTE 47 AT WAUBONSEE DRIVE
DRAINAGE PLAN AND PROFILE

SCALE: 1"=50' | SHEET NO. DU 2 OF 2 | STA. | TO STA.

F.A.P. RTE.	SECTION	COUNTY	TOTAL SHEETS	SHEET NO.
326	11-00001-00-CH	KANE	55	16
		CONTRACT NO. 63829		
FED. ROAD DIST. NO.	ILLINOIS	FED. AID PROJECT		

Q:\WAUBONSEE\21250.013\Drawings\RDWY\Shts\Dra\S_DRA_02_(WAUBONSEE).dgn