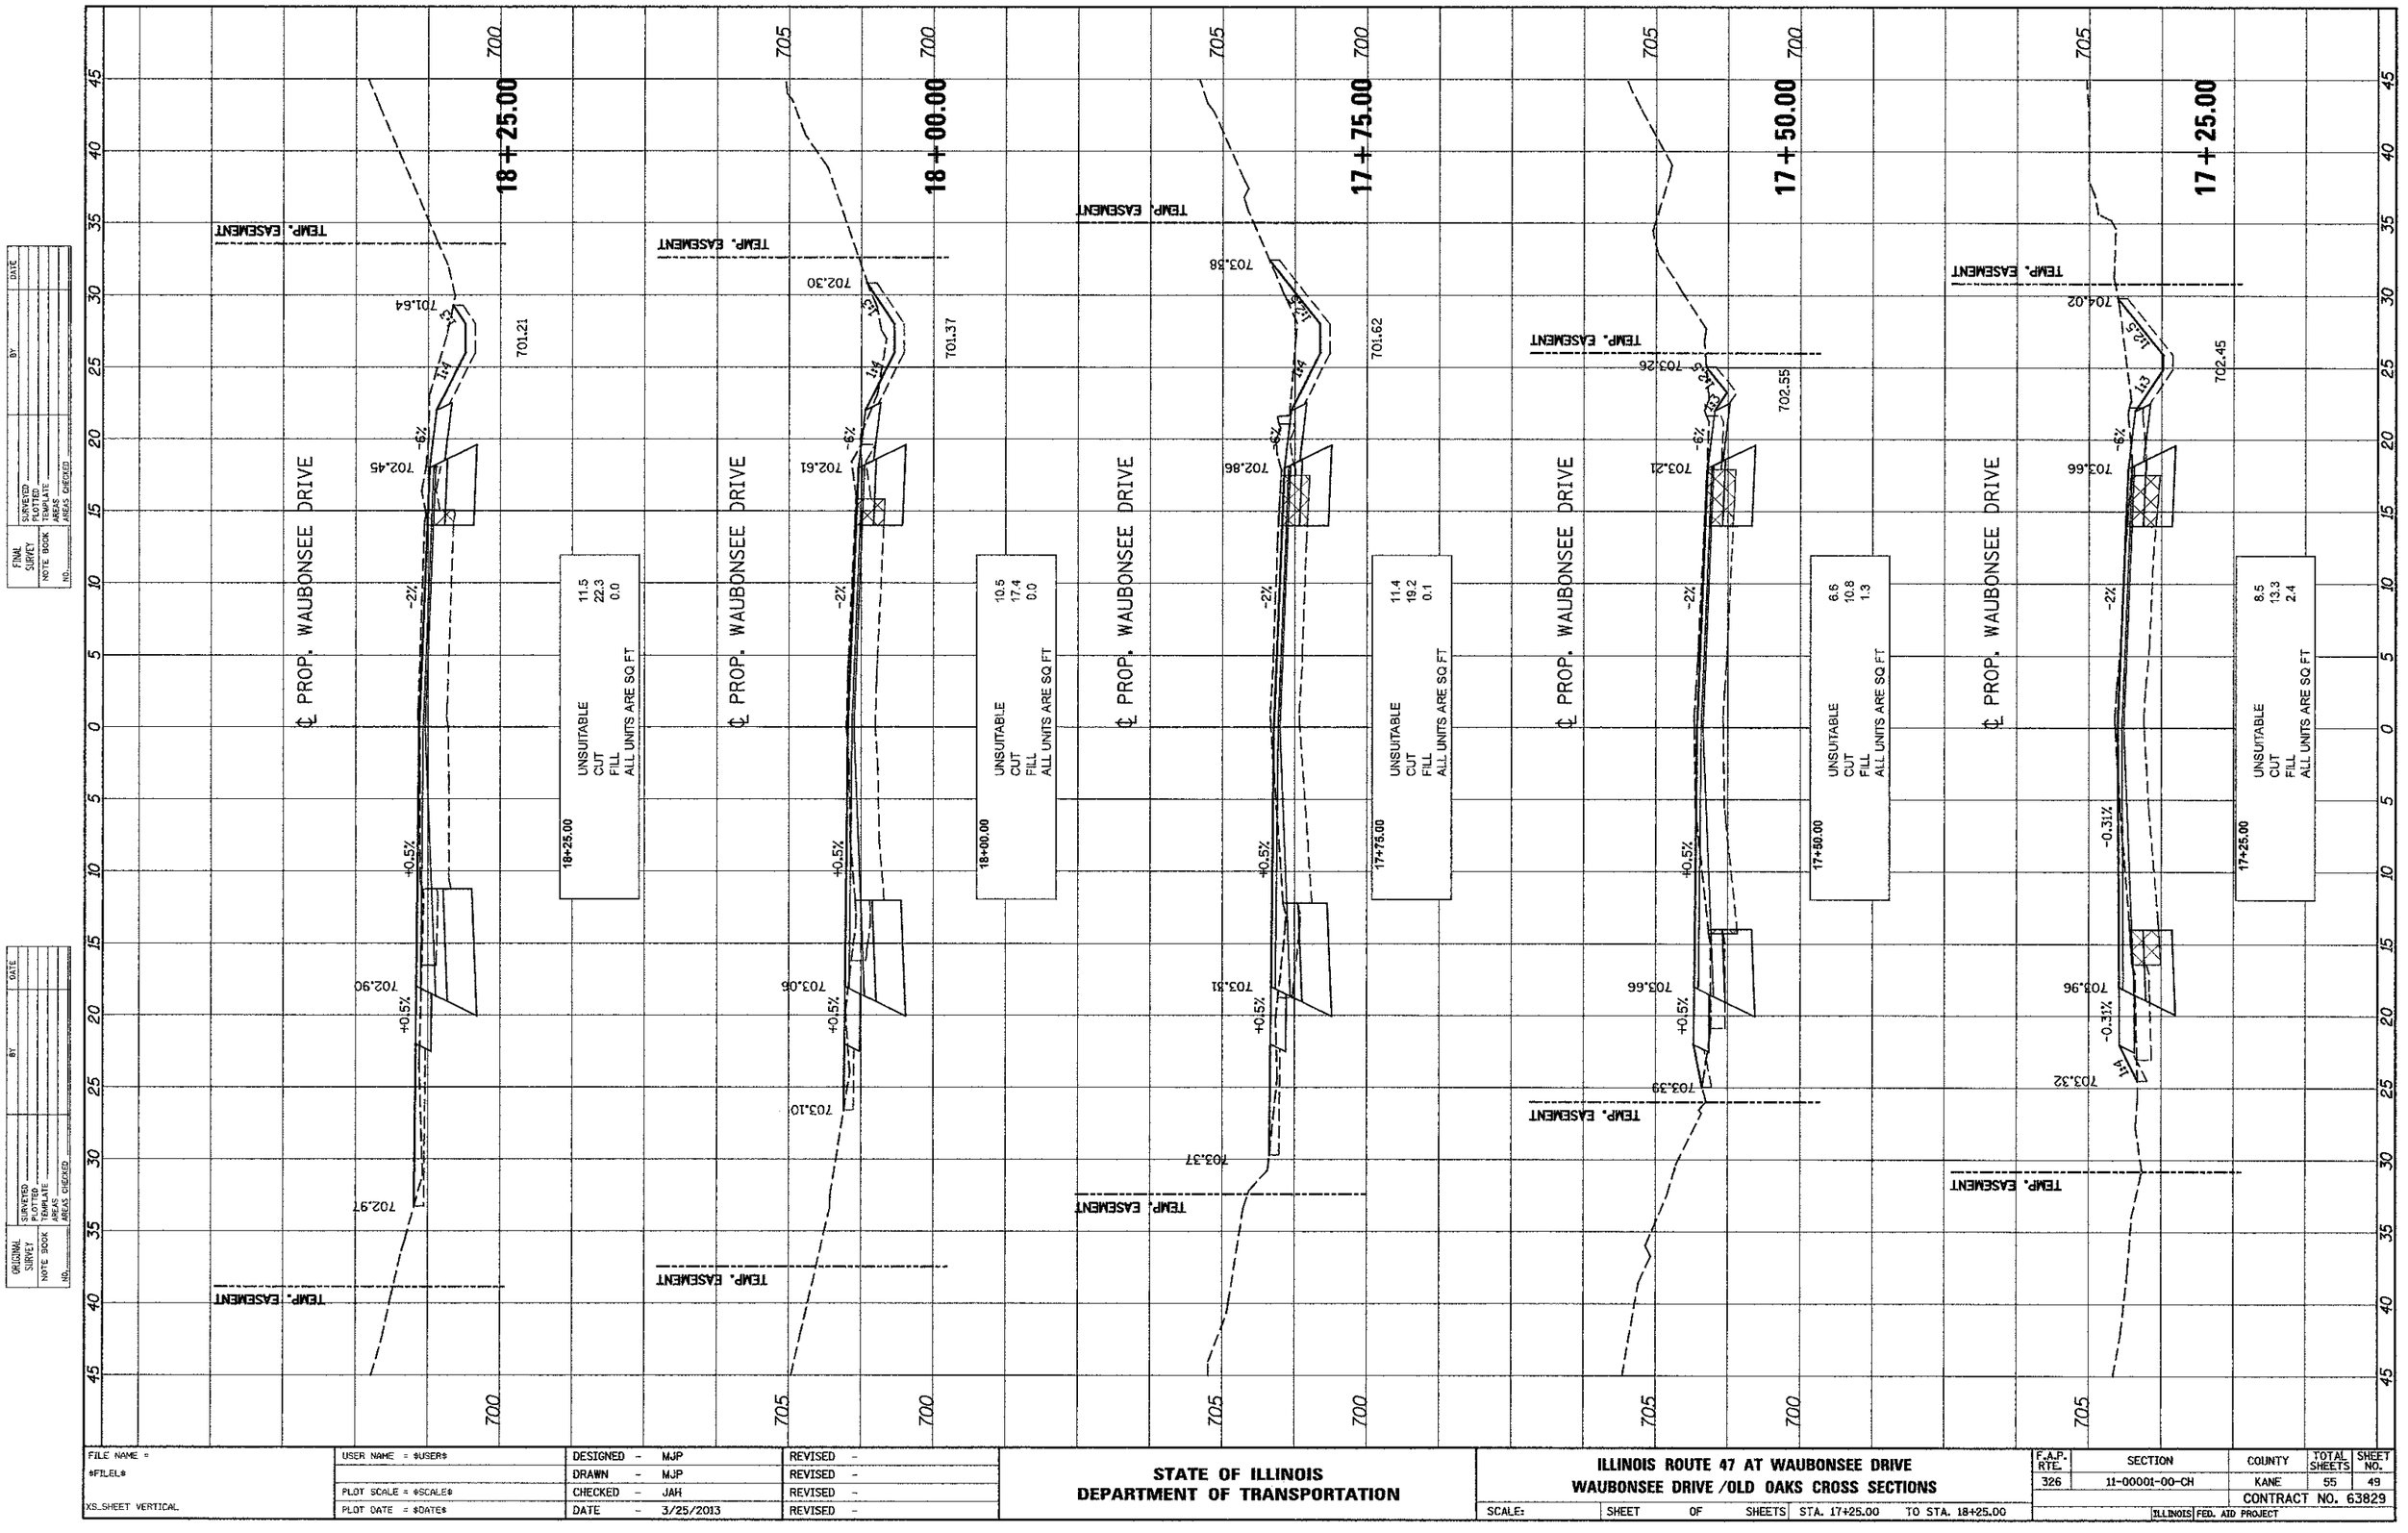


| | | | |
|---|---|---|---|
| FILE NAME = $FILE$ | USER NAME = $USER$ | DESIGNED - MJP | REVISED - |
| | | DRAWN - MJP | REVISED - |
| | PLOT SCALE = $SCALE$ | CHECKED - JAH | REVISED - |
| XS_SHEET VERTICAL | PLOT DATE = $DATE$ | DATE - 3/25/2013 | REVISED - |

**STATE OF ILLINOIS**
**DEPARTMENT OF TRANSPORTATION**

**ILLINOIS ROUTE 47 AT WAUBONSEE DRIVE**
**WAUBONSEE DRIVE /OLD OAKS CROSS SECTIONS**

SCALE: | SHEET OF SHEETS | STA. 17+25.00 TO STA. 18+25.00

| F.A.P. RTE. | SECTION | COUNTY | TOTAL SHEETS | SHEET NO. |
|---|---|---|---|---|
| 326 | 11-00001-00-CH | KANE | 55 | 49 |
| | | CONTRACT NO. 63829 | | |
| | | ILLINOIS FED. AID PROJECT | | |